

C:\Project Path\Revit-2016\4749-CENTRAL-2016_ismold\W5B3.rvt
1/29/2018 4:53:32 PM

F
E
D
C
B
A

JOHNS HOPKINS BAYVIEW MEDICAL CENTER

NEW INPATIENT BUILDING

4940 EASTERN AVENUE
BALTIMORE, MARYLAND 21224

CON SUBMISSION
2/1/2018

OWNER	ARCHITECT	CIVIL ENGINEER	STRUCTURAL ENGINEER	MEP ENGINEER	LANDSCAPE ARCHITECT
JOHNS HOPKINS BAYVIEW MEDICAL CENTER 4940 EASTERN AVENUE BALTIMORE, MD 21224	ARRAY ARCHITECTS 1 WEST ELM STREET, SUITE 400 CONSHOHOCKEN, PA 19428	MK CONSULTING ENGINEERS WHITEHALL MILL, 3300 CLIPPER MILL ROAD, SUITE 201 BALTIMORE, MD 21211	CAGLEY & ASSOCIATES, INC. 6141 EXECUTIVE BLVD ROCKVILLE, MD 20852	AEI AFFILIATED ENGINEERS 401 N WASHINGTON ST, SUITE 400 ROCKVILLE, MD 20850	SIKORA WELLS APPEL 8 KINGS HIGHWAY WEST, SUITE A HADDONFIELD, NJ 08033



DRAWING LIST	
NUMBER	SHEET NAME
GENERAL	
CS	COVER SHEET
SITE AND CIVIL	
C-1	OVERALL EXISTING CONDITION PLAN
C-2	OVERALL SITE PLAN
AS-100	CONCEPT SITE PLAN
ARCHITECTURAL	
A-010	OVERALL PLAN - LEVEL 01
A-011	OVERALL PLAN - LEVEL 1
A-012	OVERALL PLAN - LEVEL 2
A-013	OVERALL PLAN - LEVEL 3
A-014	OVERALL PLAN - LEVEL 4
A-015	OVERALL PLAN - LEVEL 5
A-016	OVERALL PLAN - LEVEL 6
A-100SB	PARTIAL PLAN - LEVEL 02
A-100	PARTIAL PLAN - LEVEL 01
A-100B	PARTIAL PLAN - LEVEL 01 LOADING DOCK
A-101	PARTIAL PLAN - LEVEL 1
A-103	PARTIAL PLAN - LEVEL 3
A-103A	PARTIAL PLAN - LEVEL 3 FSK
A-104	PARTIAL PLAN - LEVEL 4
A-105	PARTIAL PLAN - LEVEL 5
A-106	PARTIAL PLAN - LEVEL 6
A-107	PARTIAL PLAN - LEVEL 7
A-108	PARTIAL PLAN - ROOF
A-301	BUILDING ELEVATIONS
A-302	BUILDING ELEVATIONS
A-305	STACKING DIAGRAMS

ARRAY-ARCHITECTS.COM
1 West Elm Street, Ste 400
Conshohocken, PA. 19428
o: 610-270-0599
f: 610-397-1034

SEAL:

CONSULTANTS:
CIVIL ENGINEER
MK CONSULTING ENGINEERS

WHITEHALL MILL, 3300 CLIPPER MILL ROAD, SUITE 201
BALTIMORE, MD 21211

STRUCTURAL ENGINEER
CAGLEY & ASSOCIATES, INC.

6141 EXECUTIVE BLVD.
ROCKVILLE, MD 20852

MEP ENGINEER
AEI AFFILIATED ENGINEERS

401 N. WASHINGTON ST., SUITE 400
ROCKVILLE, MD 20850

LANDSCAPE
SIKORA WELLS APPEL

8 KINGS HWY WEST, SUITE A
HADDONFIELD, NJ 08033

HOSPITAL:
JOHNS HOPKINS
BAYVIEW MEDICAL
CENTER

PROJECT:
NEW INPATIENT
BUILDING

4940 EASTERN AVENUE
BALTIMORE, MARYLAND
21224

	DESCRIPTION	DATE
REVISIONS/ISSUES		

SHEET TITLE:
COVER SHEET

DRAWN: **CHECKED:**
CON/REF No. 00000
PROJECT No. 4749
DATE: 2/1/2018 **SCALE:**

SHEET NO.
CS

This document is a copyright protected instrument of service, property of Array Architects and licensed for use in the title project only. Reproduction or use of this document without written permission of Array Architects is illegal and will be prosecuted under the law.

© COPYRIGHT - 2017 ARRAY-ARCHITECTS, INC.

F


E

D

C

B

A

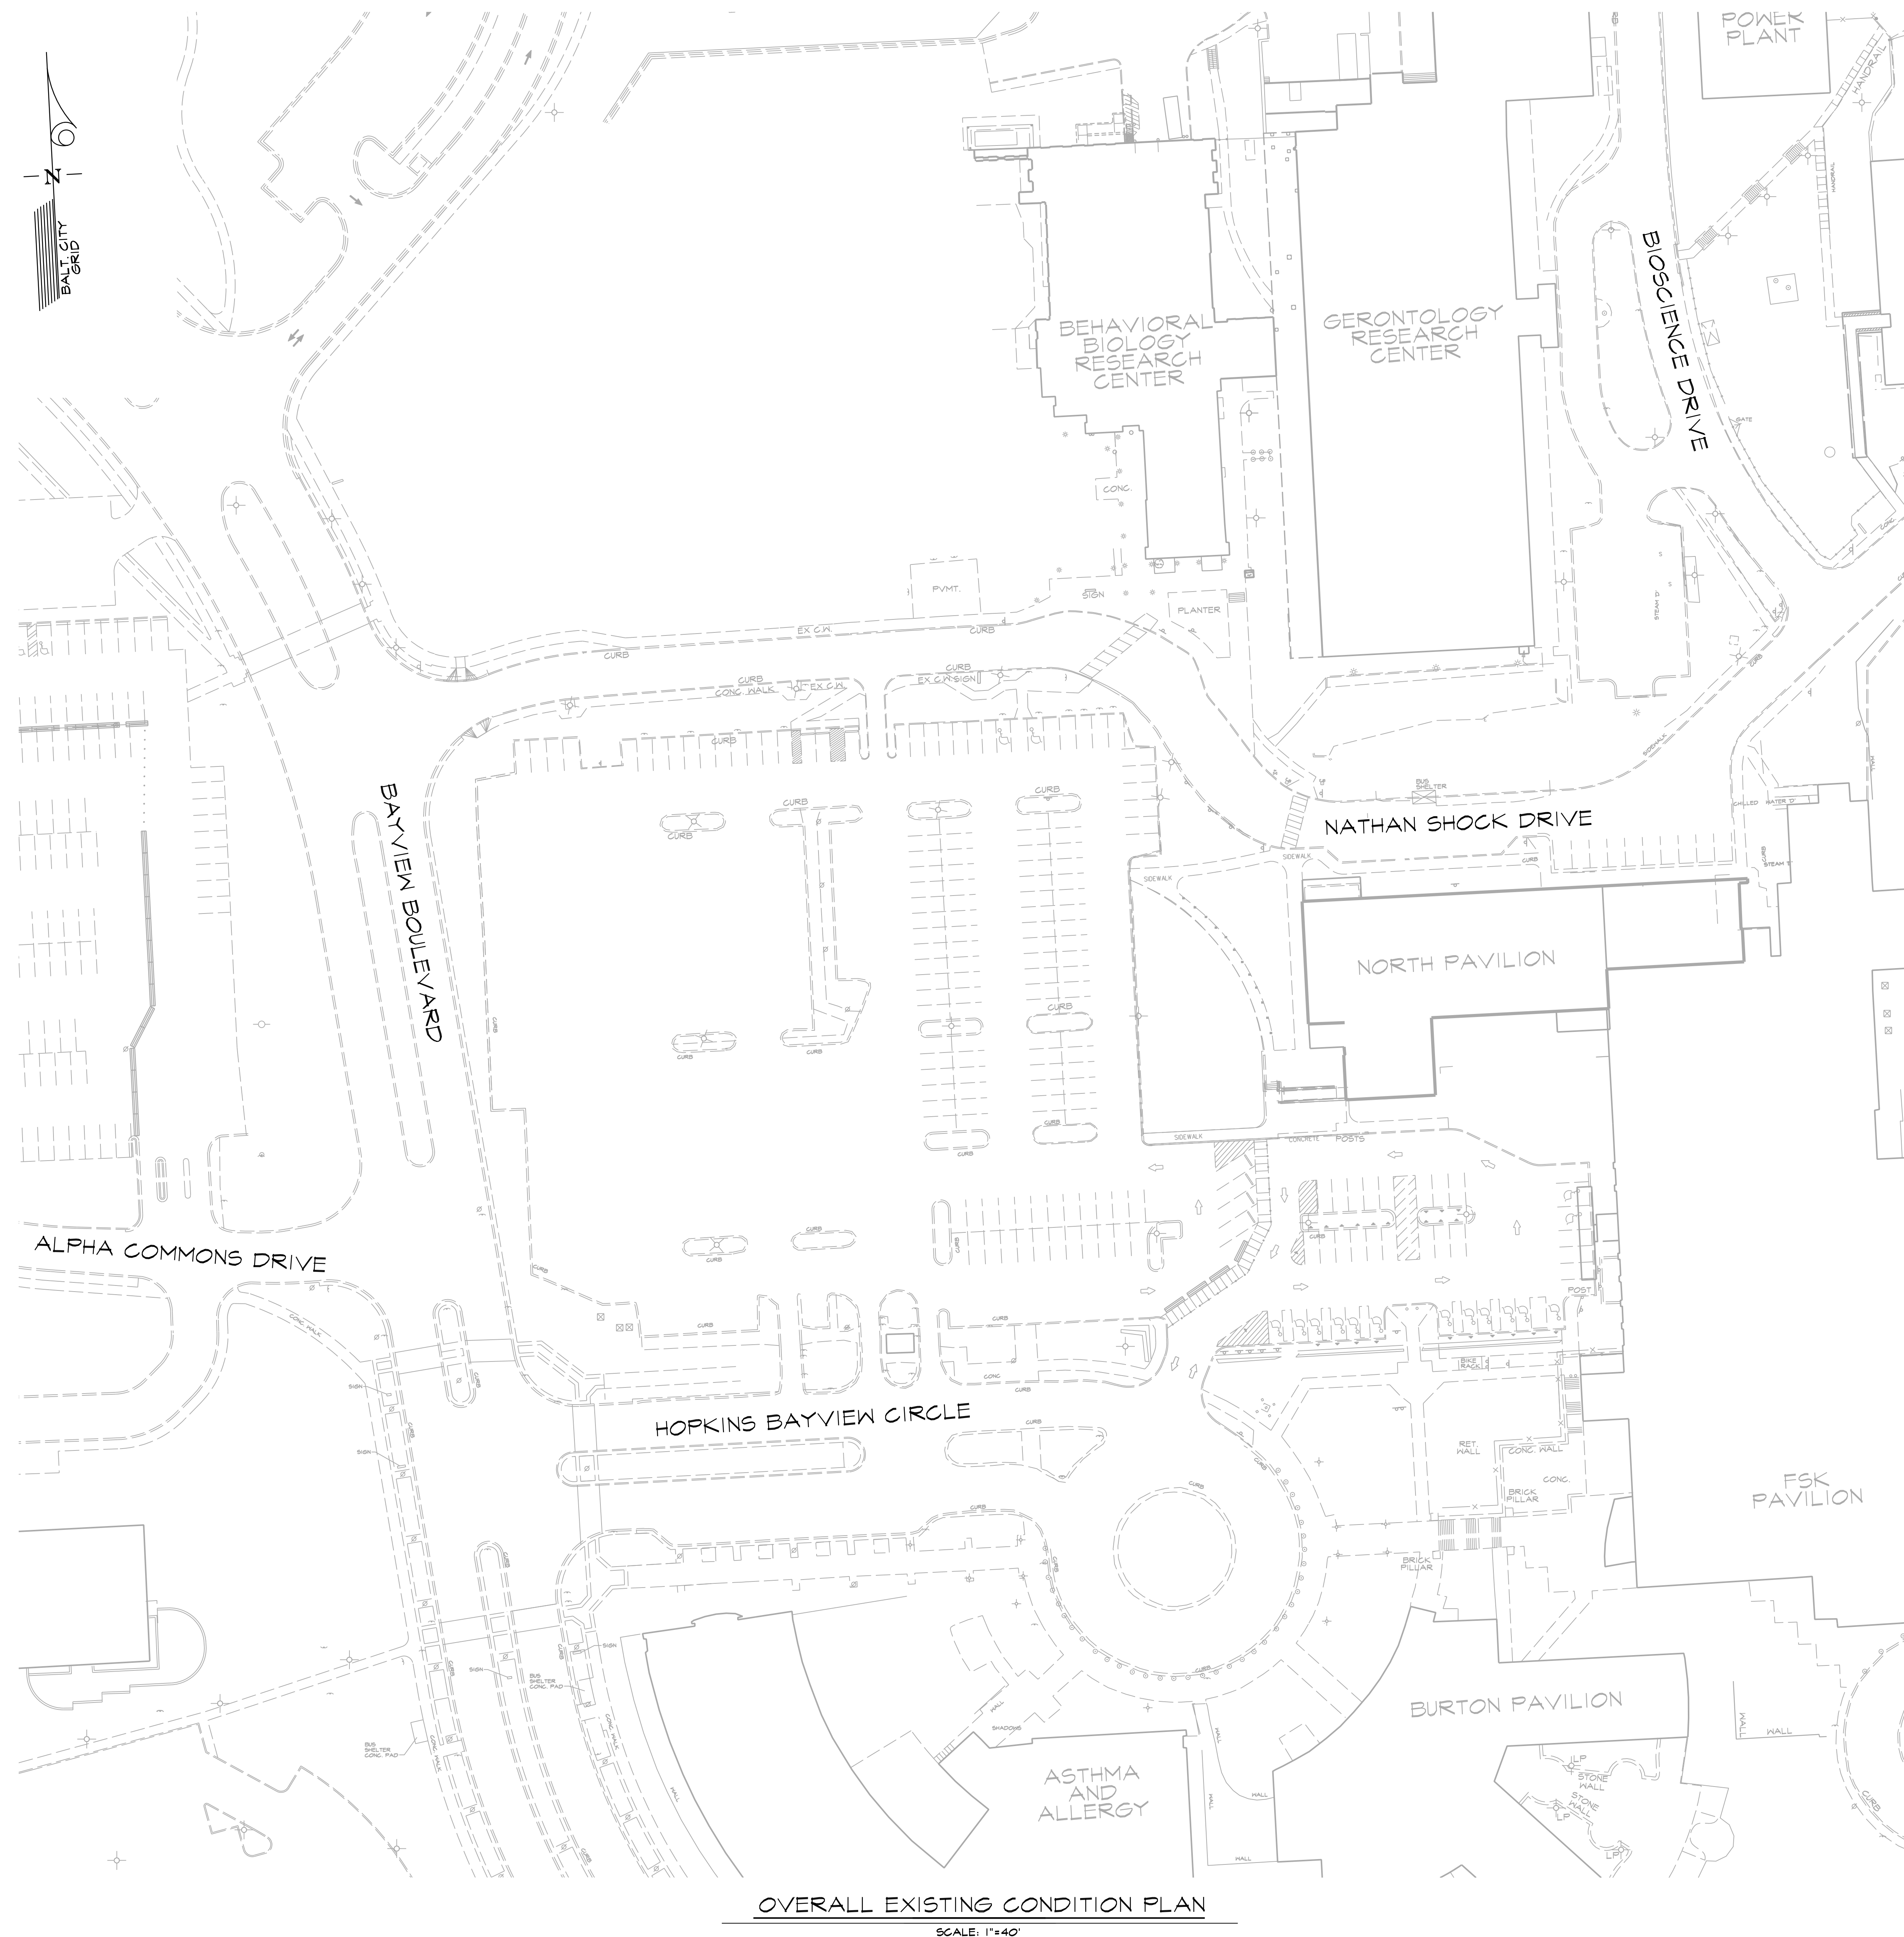

ARRAY-ARCHITECTS.COM
1825 K Street, Ste 325
Washington, DC. 20006
o: 202-243-7495
f: 610-397-1034

SEAL:

PROFESSIONAL CERTIFICATION:
I CERTIFY THAT THESE DOCUMENTS WERE PREPARED OR APPROVED BY ME, AND THAT I AM A DULY LICENSED ARCHITECT UNDER THE LAWS OF THE STATE OF MARYLAND
LICENSE NUMBER _____ EXPIRATION DATE _____

CONSULTANTS:
CIVIL ENGINEER
MK CONSULTING ENGINEERS

WHITEHALL MILL, 3300 CLIPPER MILL ROAD, SUITE 203
BALTIMORE, MD 21211

STRUCTURAL ENGINEER
CAGLEY & ASSOCIATES, INC.

6141 EXECUTIVE BLVD
ROCKVILLE, MD 20852

MEP ENGINEER
AEI AFFILIATED ENGINEERS

401 N. WASHINGTON ST., SUITE 400
ROCKVILLE, MD 20850

LANDSCAPE
SIKORA WELLS APPEL

8 KINGS HWY WEST, SUITE A
HADDONFOELD, NJ 08033

HOSPITAL:

JOHNS HOPKINS
BAYVIEW MEDICAL
CENTER

PROJECT:
NEW INPATIENT
BUILDING

4940 EASTERN AVE,
BALTIMORE, MD 21224

NO.	DESCRIPTION	DATE
REVISIONS/ISSUES		

SHEET TITLE:

OVERALL EXISTING
CONDITION PLAN

DRAWN: SG **CHECKED:** PC

CON/REF No.00000

PROJECT No. 4749

DATE: 2/1/2018 **SCALE:** 1"=40'

SHEET NO.

C-1


This document is a copyright protected instrument of service, property of Array Architects and licensed for use in the title project only. Reproduction or use of this document without written permission of Array Architects is illegal and will be prosecuted under the law.

© COPYRIGHT - 2017 ARRAY-ARCHITECTS, INC.

C:\Project Path\Revit-2016\4749-CENTRAL-2016_ismold\W5B3.rvt
Author 1/29/2018 5:21:27 PM

F
E
D
C
B
A

1 2 3 4 5 6 7 8

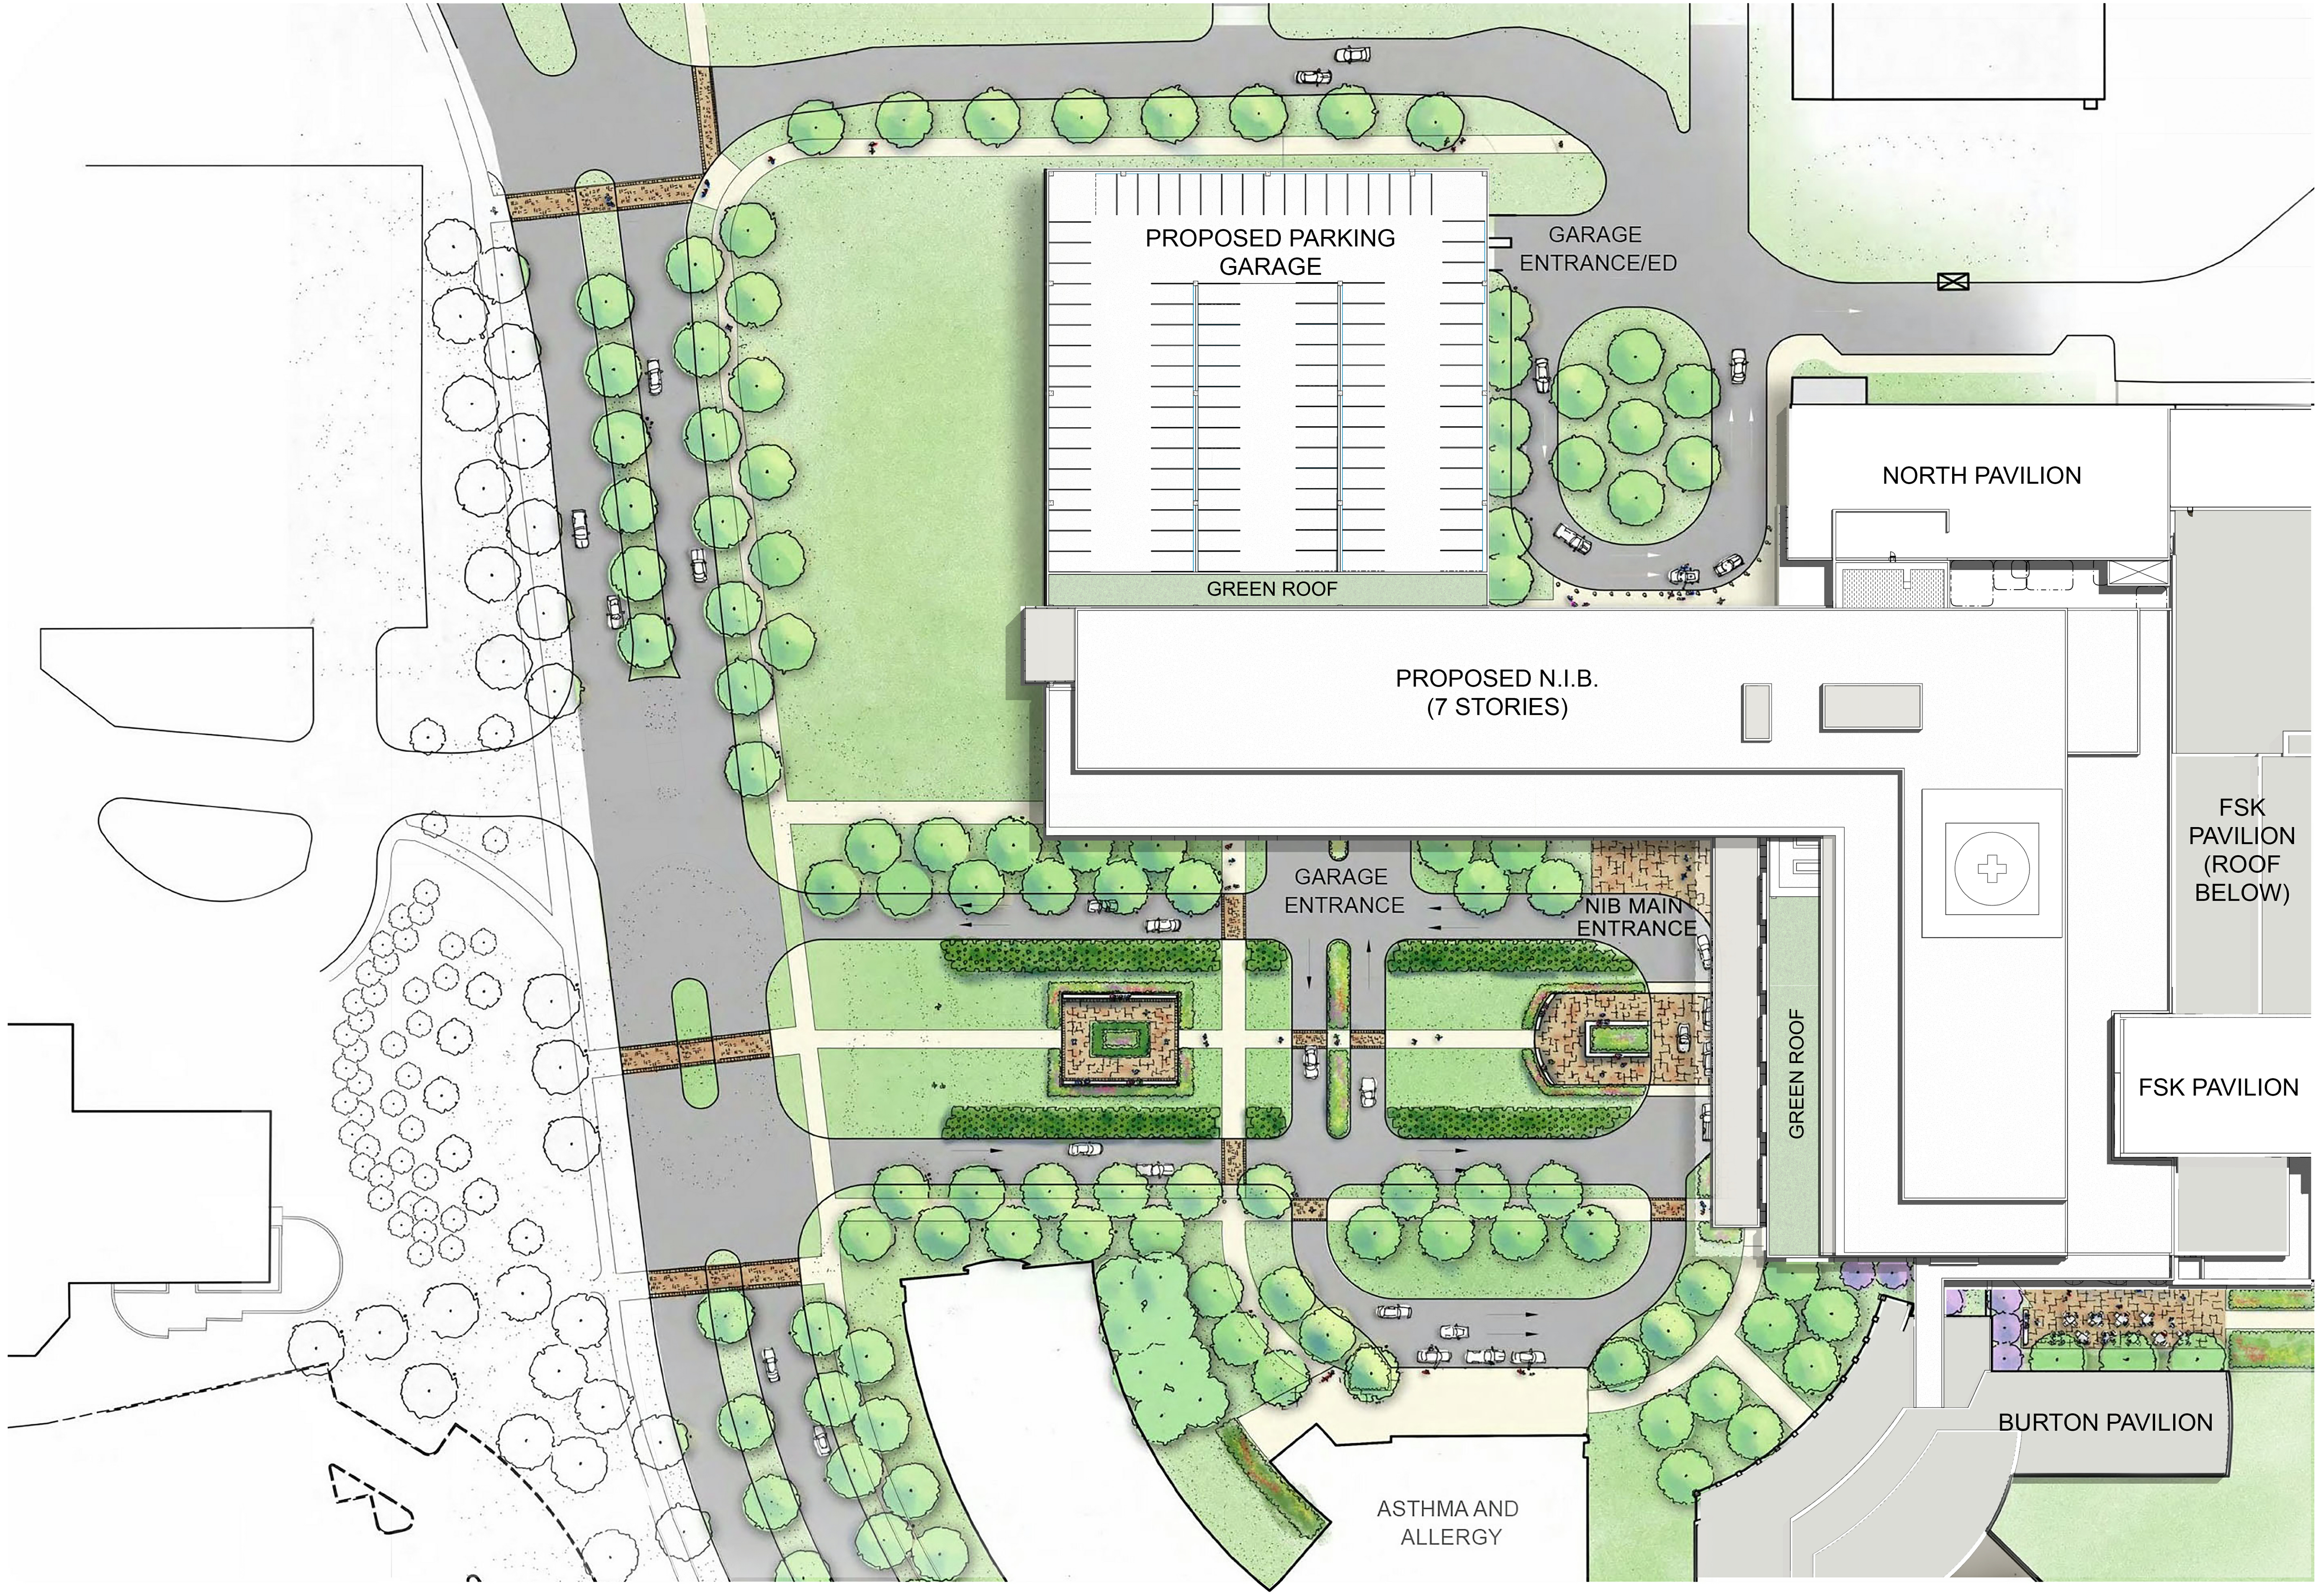

ARRAY-ARCHITECTS.COM
1825 K Street, Ste 325
Washington, DC. 20006
o: 202-243-7495
f: 610-397-1034
SEAL:

PROFESSIONAL CERTIFICATION:
I CERTIFY THAT THESE DOCUMENTS WERE PREPARED OR APPROVED BY ME, AND THAT I AM A DAY
LICENSED ARCHITECT UNDER THE LAWS OF THE STATE OF MARYLAND
LICENSE NUMBER: EXPIRATION DATE:

CONSULTANTS:
CIVIL ENGINEER
MK CONSULTING ENGINEERS

WHITEHALL MILL, 3300 CLIPPER MILL ROAD, SUITE 201
BALTIMORE, MD 21211

STRUCTURAL ENGINEER
CAGLEY & ASSOCIATES, INC.

6141 EXECUTIVE BLVD.
ROCKVILLE, MD 20852

MEP ENGINEER
AEI AFFILIATED ENGINEERS

401 N. WASHINGTON ST., SUITE 400
ROCKVILLE, MD 20850

LANDSCAPE
SIKORA WELLS APPEL

8 KINGS HWY WEST, SUITE A
HADDONFIELD, NJ 08033

HOSPITAL:
JOHNS HOPKINS
BAYVIEW MEDICAL
CENTER

PROJECT:
NEW INPATIENT
BUILDING

4940 EASTERN AVENUE
BALTIMORE, MARYLAND
21224

FSK PAVILION

NO.	DESCRIPTION	DATE
REVISIONS/ISSUES		

SHEET TITLE:
CONCEPT SITE PLAN

DRAWN: Author CHECKED: Checker
CON/REF No. 00000
PROJECT No. 4749
DATE: 2/1/2018 SCALE:

SHEET NO.
AS-100

This document is a copyright protected instrument of service, property
of Array Architects and licensed for use in the title project only.
Reproduction or use of this document without written permission of
Array Architects is illegal and will be prosecuted under the law.

© COPYRIGHT - 2017 ARRAY-ARCHITECTS, INC.

CON SUBMISSION 2/1/2018

NO.	DESCRIPTION	DATE
REVISIONS/ISSUES		

SHEET TITLE:

OVERALL PLAN -
LEVEL 01

DRAWN: Author **CHECKED:** Checker

CON/REF No. 00000


PROJECT No. 4749

DATE: 2/1/2018 **SCALE:** As indicated

SHEET NO.

A-010

This document is a copyright protected instrument of service, property of Array Architects and licensed for use in the title project only. Reproduction or use of this document without written permission of Array Architects is illegal and will be prosecuted under the law.

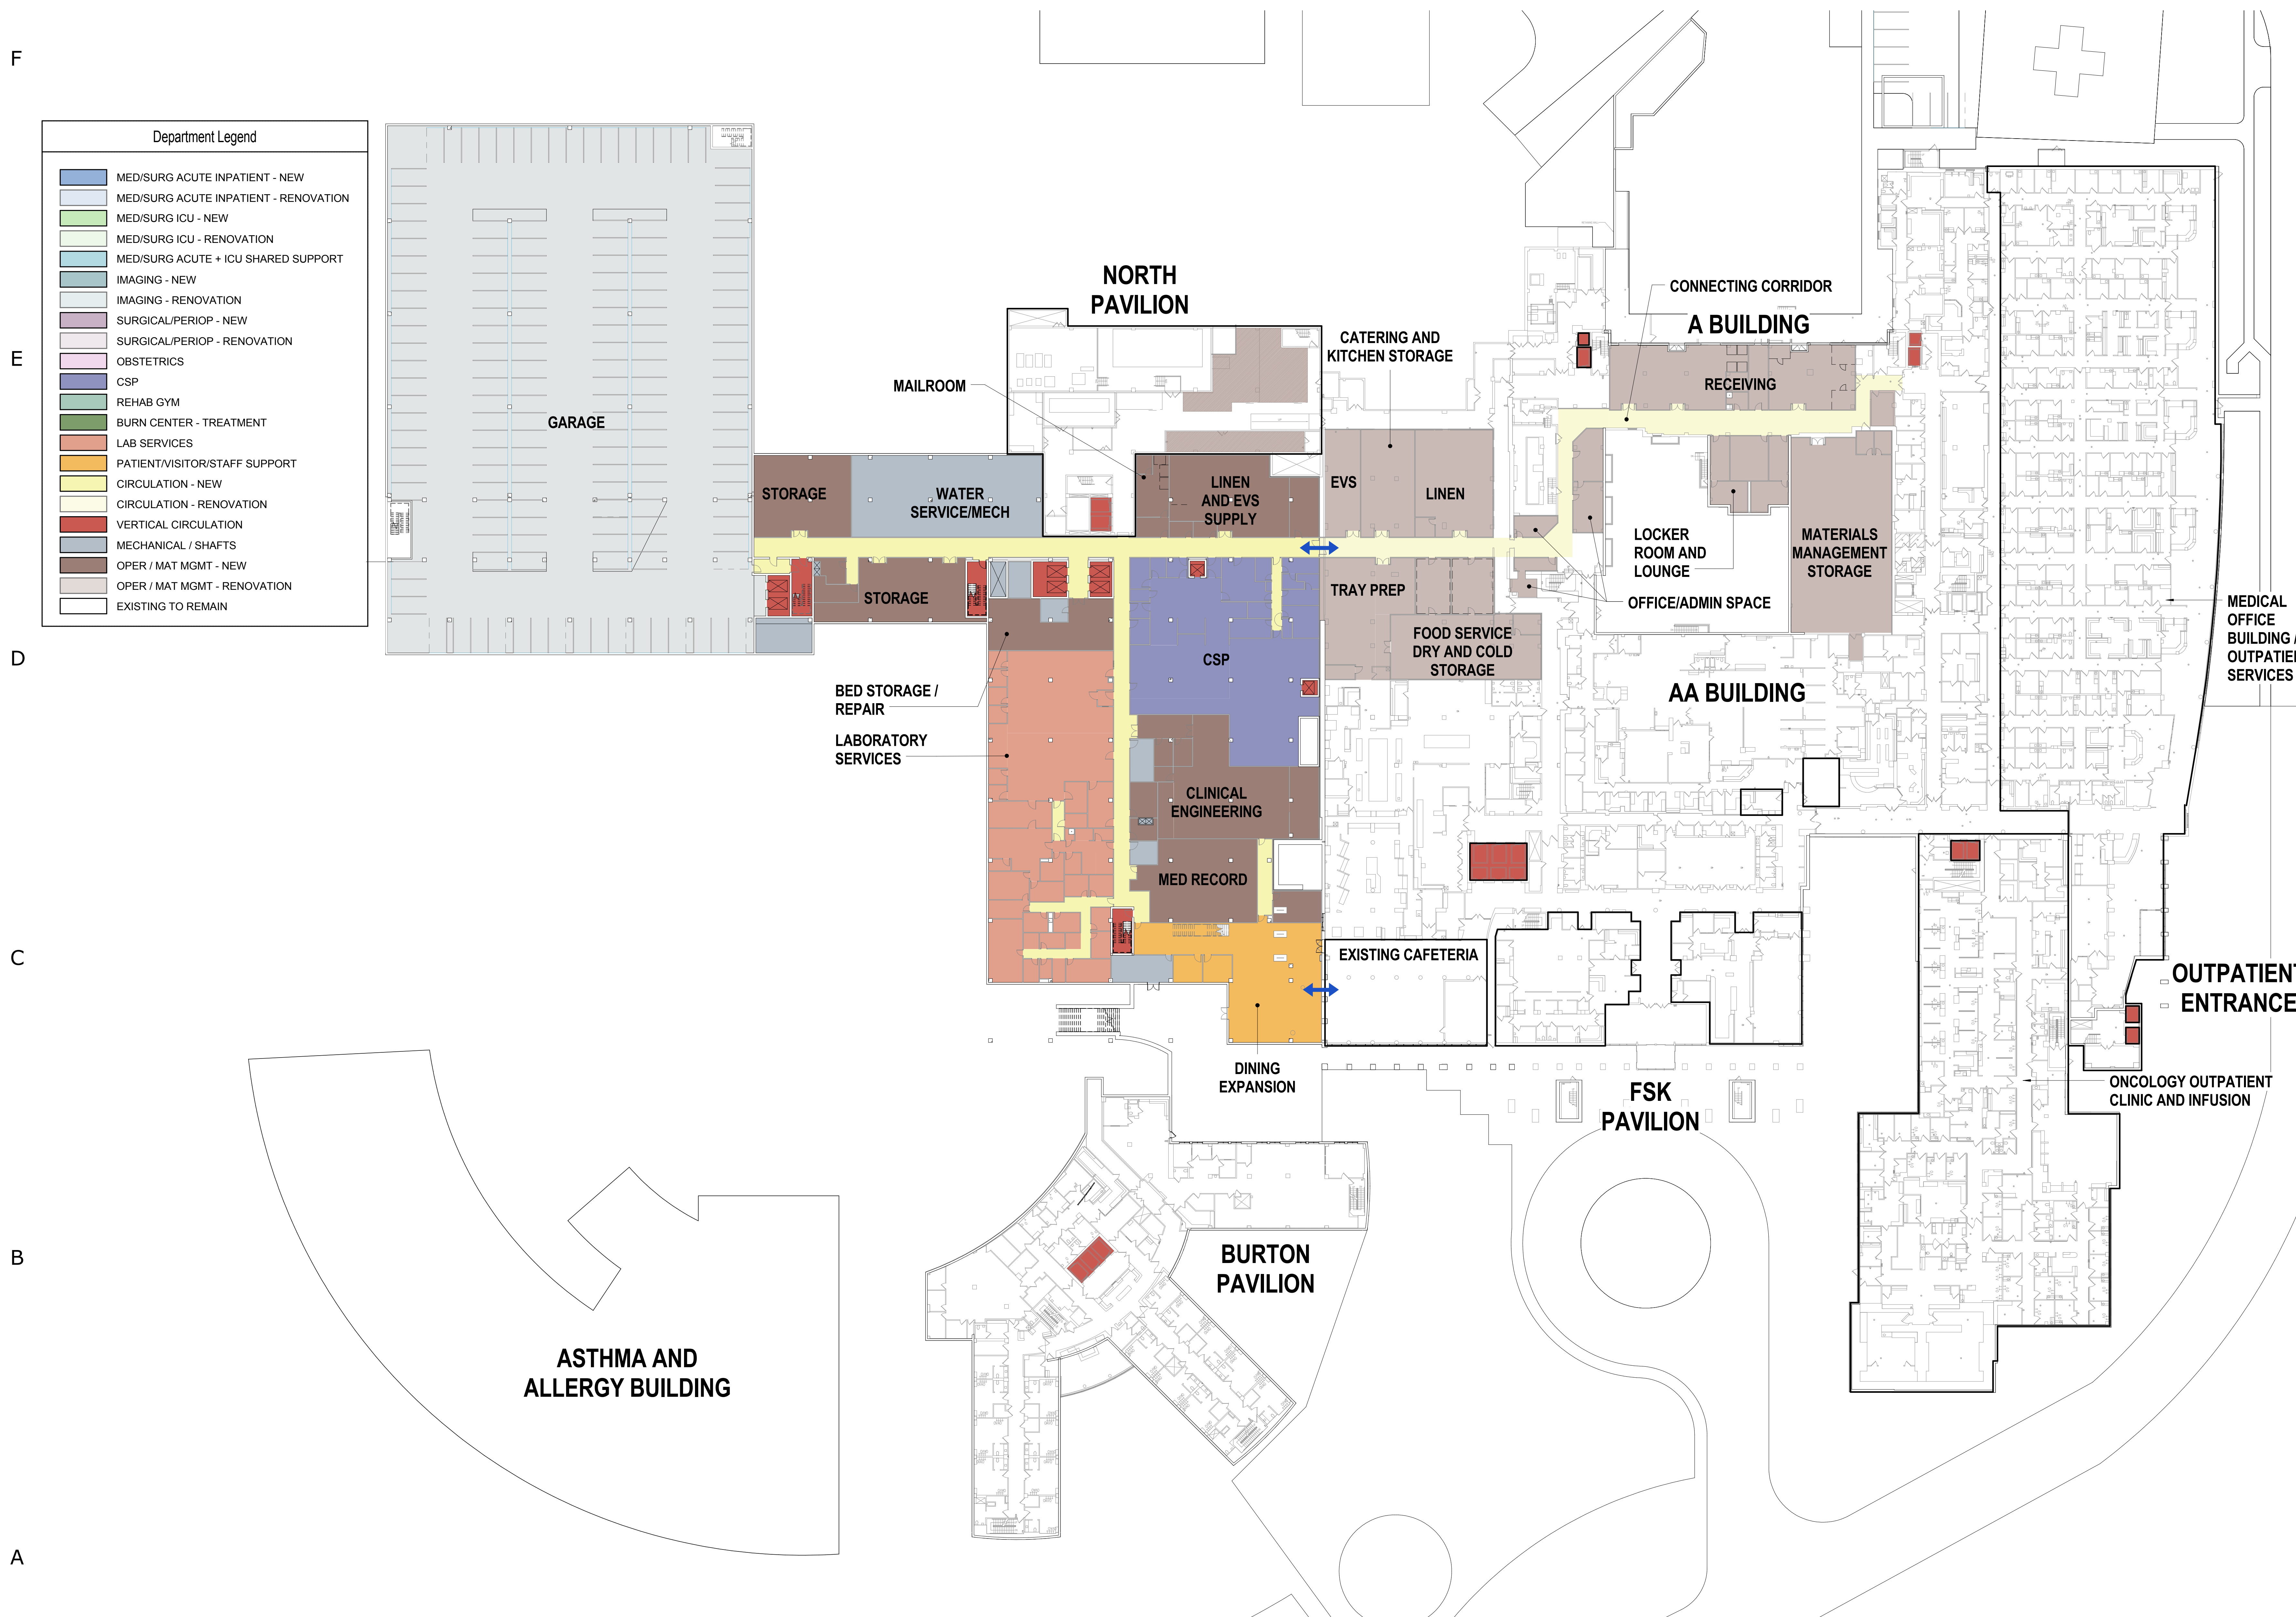


OVERALL PLAN - LEVEL 01

$$1/32'' = 1'-0''$$

CON SUBMISSION

2/1/2018

Author 1/29/2018 4:52:14 PMs indicated C:\Project Path\Revit-2016\4749-CENTRAL-2016_ismold\W5B3.rvt

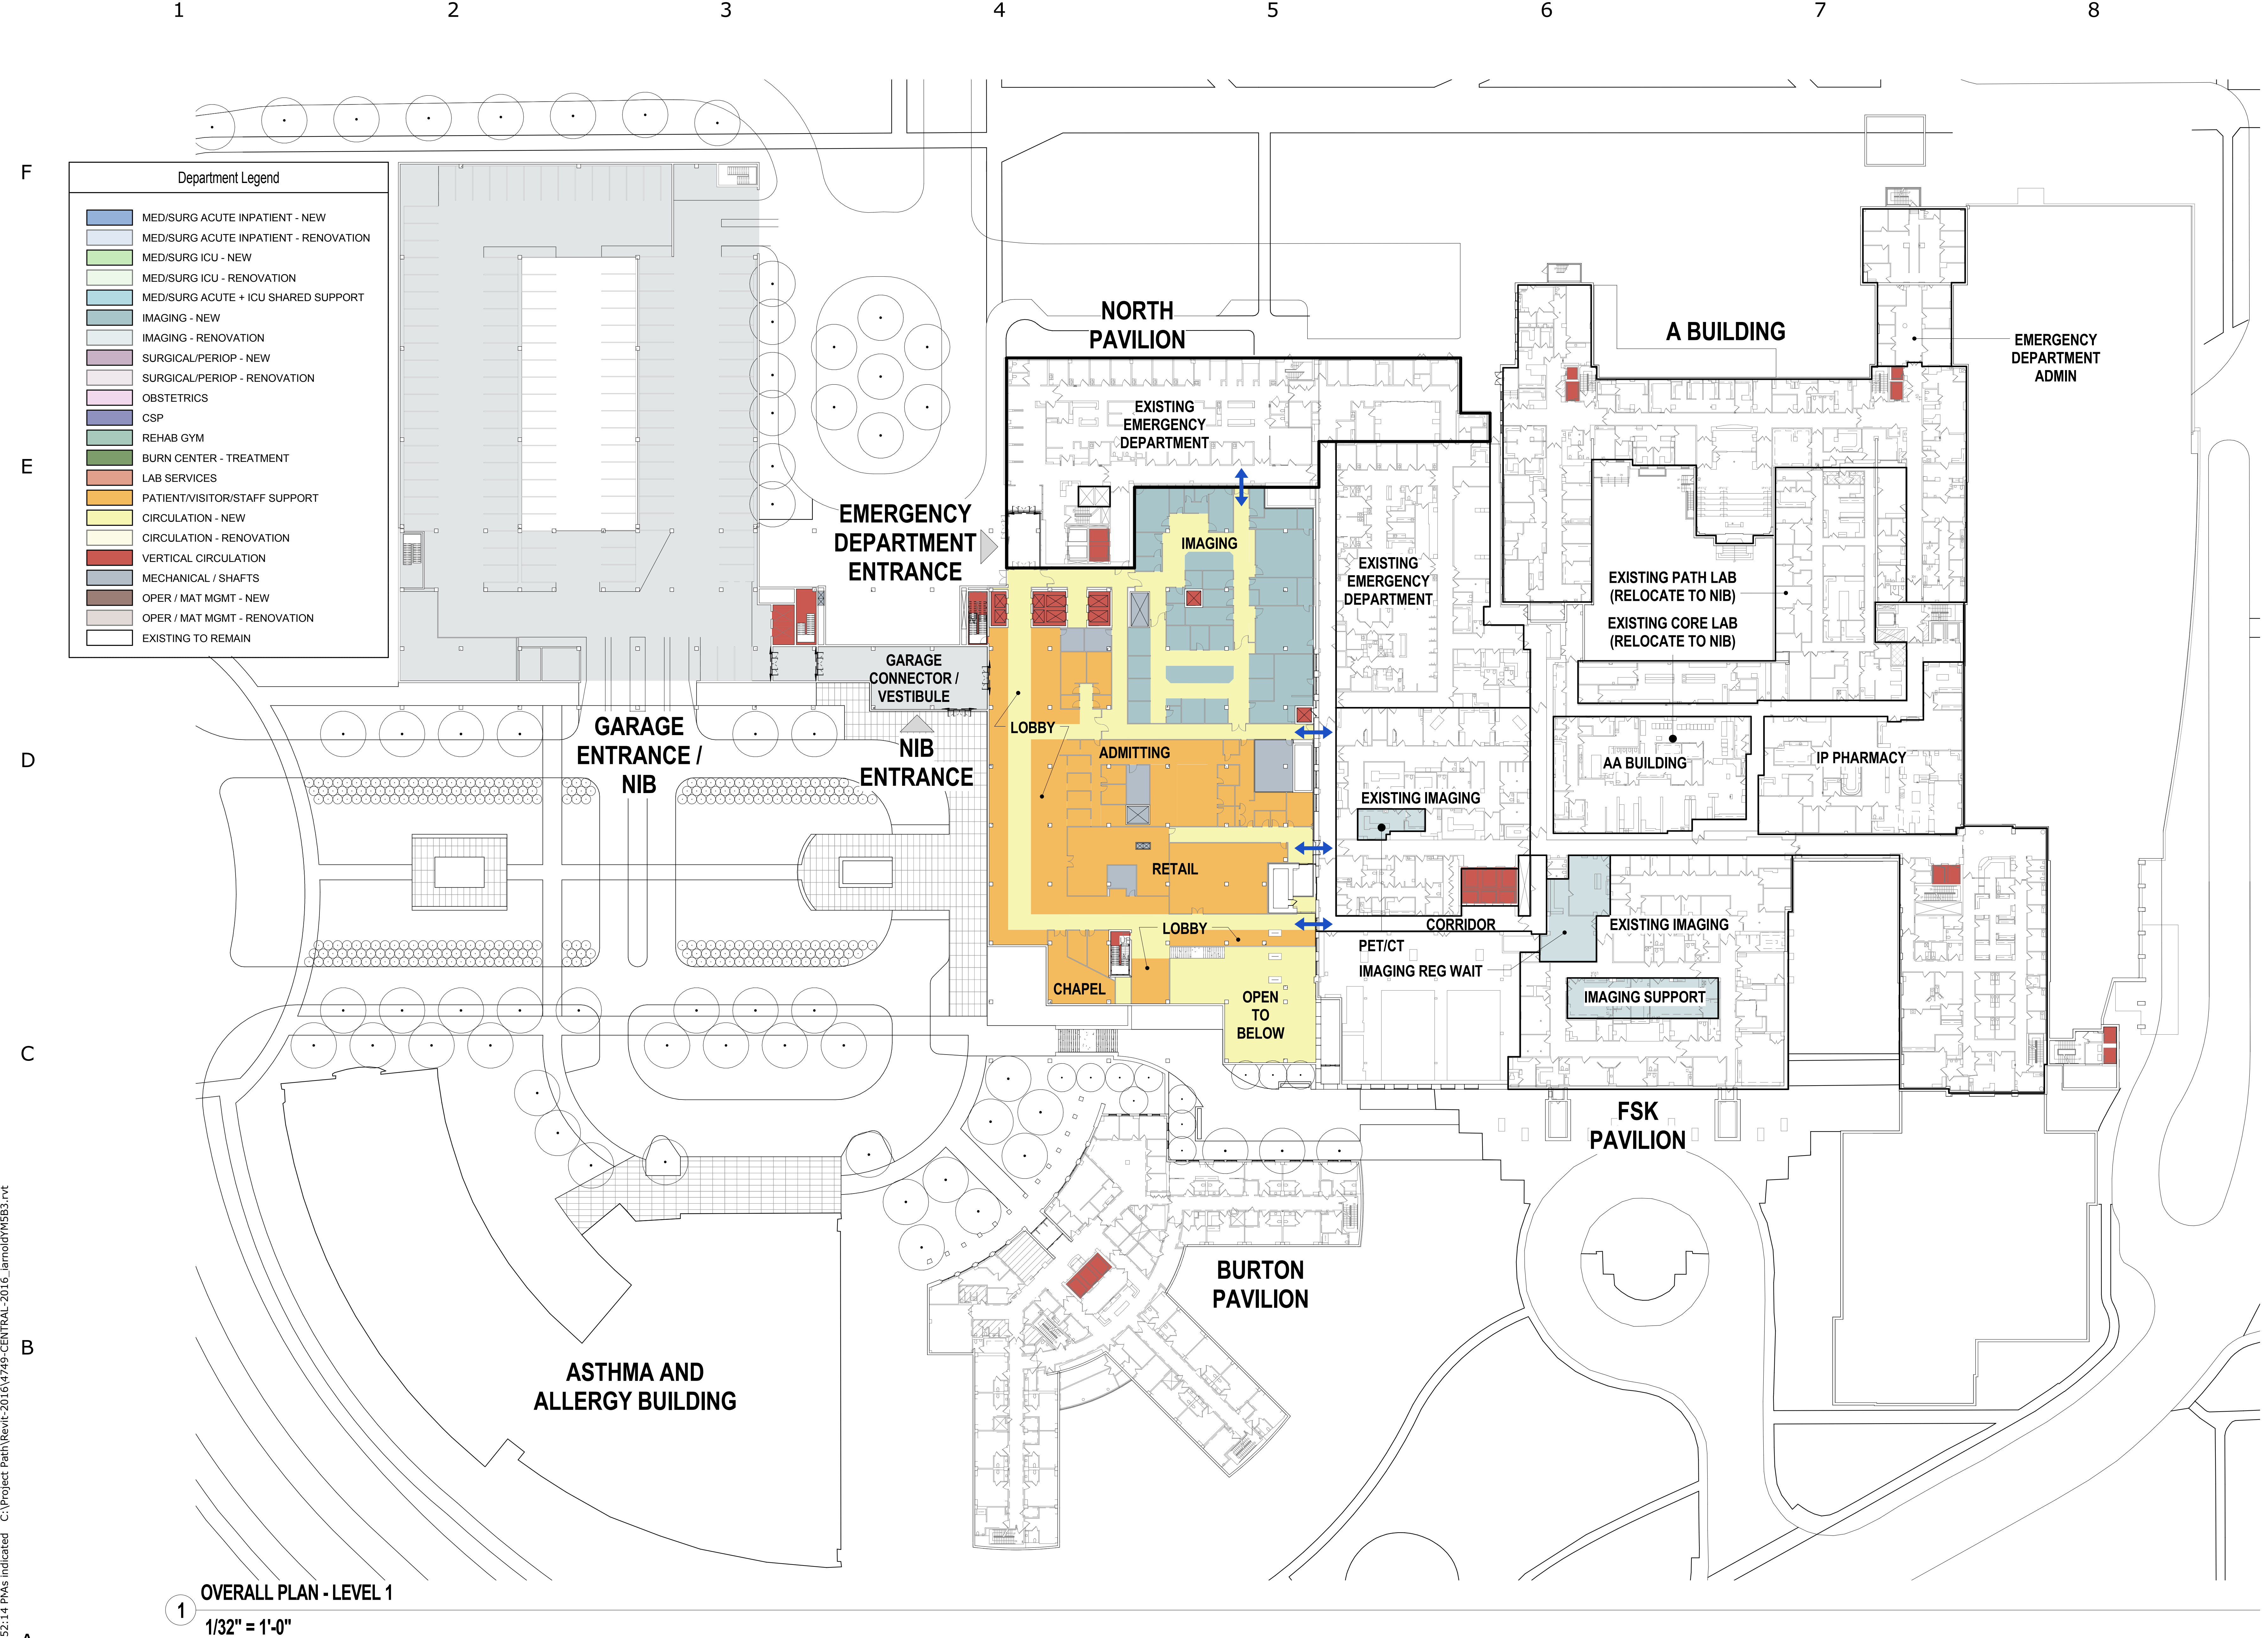

1 OVERALL PLAN - LEVEL 1
1/32" = 1'-0"



ARRAY-ARCHITECTS.COM
1 West Elm Street, Ste 400
Conshohocken, PA. 19428
o: 610-270-0599
f: 610-397-1034
SEAL:

CONSULTANTS:
CIVIL ENGINEER
MK CONSULTING ENGINEERS
WHITEHALL MILL, 3300 CLIPPER MILL ROAD, SUITE 201
BALTIMORE, MD 21211

STRUCTURAL ENGINEER
CAGLEY & ASSOCIATES, INC.
6141 EXECUTIVE BLVD.
ROCKVILLE, MD 20852

MEP ENGINEER
AEI AFFILIATED ENGINEERS
401 N. WASHINGTON ST., SUITE 400
ROCKVILLE, MD 20850

LANDSCAPE
SIKORA WELLS APPEL
8 KINGS HWY WEST, SUITE A
HADDONFIELD, NJ 08033

HOSPITAL:
JOHNS HOPKINS
BAYVIEW MEDICAL
CENTER
PROJECT:
NEW INPATIENT
BUILDING

4940 EASTERN AVENUE
BALTIMORE, MARYLAND
21224

NO.	DESCRIPTION	DATE
REVISIONS/ISSUES		

SHEET TITLE:
OVERALL PLAN -
LEVEL 1

DRAWN: Author CHECKED: Checker
CON/REF No. 00000
PROJECT No. 4749
DATE: 2/1/2018 SCALE: As indicated

SHEET NO.
A-011

This document is a copyright protected instrument of service, property of Array Architects and licensed for use in the title project only. Reproduction or use of this document without written permission of Array Architects is illegal and will be prosecuted under the law.
© COPYRIGHT - 2017 ARRAY-ARCHITECTS, INC.

Author 1/29/2018 4:52:17 PMs indicated C:\Project Path\Revit-2016\4749-CENTRAL-2016_ismold\W5B3.rvt

Author

A

B

C

D

E

F

1

2

3





4


5

6

7

8

    Department Legend	
	MED/SURG ACUTE INPATIENT - NEW
	MED/SURG ACUTE INPATIENT - RENOVATION
	MED/SURG ICU - NEW
	MED/SURG ICU - RENOVATION
	MED/SURG ACUTE + ICU SHARED SUPPORT
	IMAGING - NEW
	IMAGING - RENOVATION
	SURGICAL/PERIOP - NEW
	SURGICAL/PERIOP - RENOVATION
	OBSTETRICS
	CSP
	REHAB GYM
	BURN CENTER - TREATMENT
	LAB SERVICES
	PATIENT/VISITOR/STAFF SUPPORT
	CIRCULATION - NEW
	CIRCULATION - RENOVATION
	VERTICAL CIRCULATION
	MECHANICAL / SHAFTS
	OPER / MAT MGMT - NEW
	OPER / MAT MGMT - RENOVATION
	EXISTING TO REMAIN

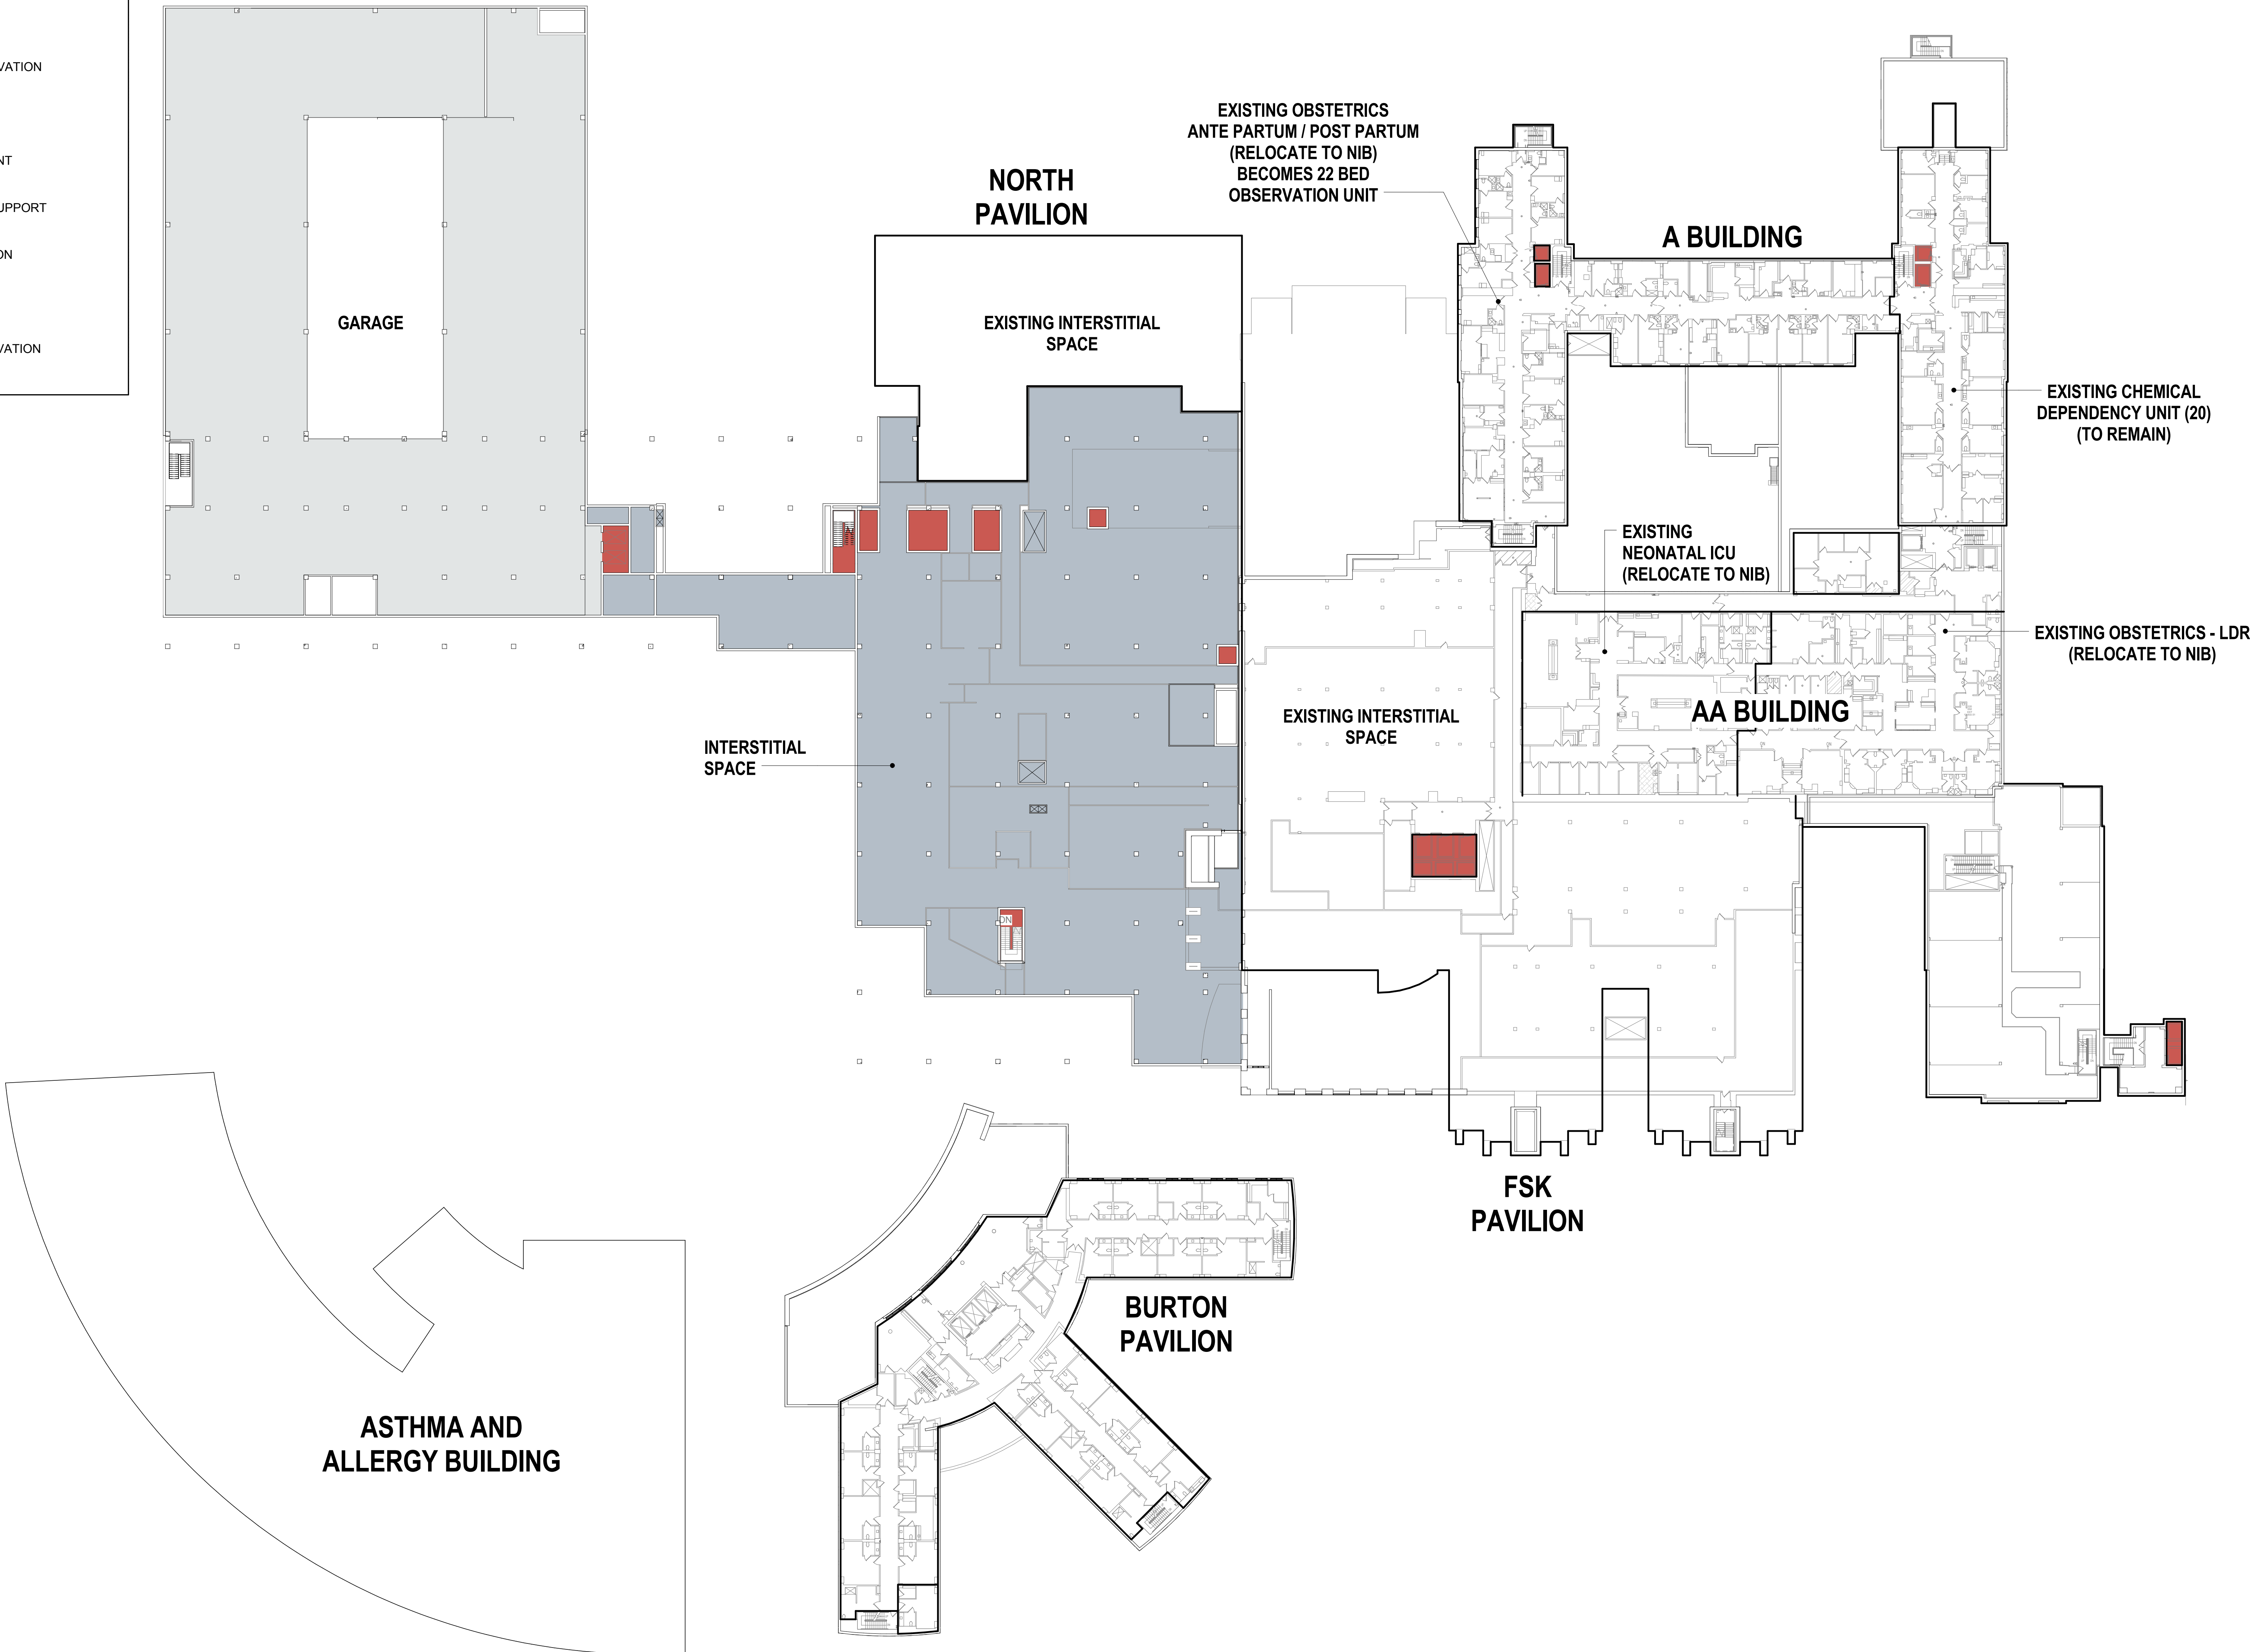

1 OVERALL PLAN - LEVEL 2
1/32" = 1'-0"



ARRAY-ARCHITECTS.COM
1 West Elm Street, Ste 400
Conshohocken, PA. 19428
o: 610-270-0599
f: 610-397-1034
SEAL:

CONSULTANTS:
CIVIL ENGINEER
MK CONSULTING ENGINEERS

WHITEHALL MILL, 3300 CLIPPER MILL ROAD, SUITE 201
BALTIMORE, MD 21211

STRUCTURAL ENGINEER
CAGLEY & ASSOCIATES, INC.

6141 EXECUTIVE BLVD.
ROCKVILLE, MD 20852

MEP ENGINEER
AEI AFFILIATED ENGINEERS

401 N. WASHINGTON ST., SUITE 400
ROCKVILLE, MD 20850

LANDSCAPE
SIKORA WELLS APPEL

8 KINGS HWY WEST, SUITE A
HADDONFIELD, NJ 08033

HOSPITAL:
JOHNS HOPKINS
BAYVIEW MEDICAL
CENTER

PROJECT:
NEW INPATIENT
BUILDING

4940 EASTERN AVENUE
BALTIMORE, MARYLAND
21224

NO.	DESCRIPTION	DATE
REVISIONS/ISSUES		

SHEET TITLE:
OVERALL PLAN -
LEVEL 2

DRAWN: Author CHECKED: Checker
CON/REF No. 00000
PROJECT No. 4749
DATE: 2/1/2018 SCALE: As indicated

SHEET NO.
A-012

This document is a copyright protected instrument of service, property
of Array Architects and licensed for use in the title project only.
Reproduction or use of this document without written permission of
Array Architects is illegal and will be prosecuted under the law.

© COPYRIGHT - 2017 ARRAY-ARCHITECTS, INC.

CON SUBMISSION 2/1/2018

Author 1/30/2018 4:42:27 PMs indicated C:\Project Path\Revit-2016\4749-CENTRAL-2016_ismold\W5B3.rvt

1

A





B


C

D

E

F

    Department Legend	
	MED/SURG ACUTE INPATIENT - NEW
	MED/SURG ACUTE INPATIENT - RENOVATION
	MED/SURG ICU - NEW
	MED/SURG ICU - RENOVATION
	MED/SURG ACUTE + ICU SHARED SUPPORT
	IMAGING - NEW
	IMAGING - RENOVATION
	SURGICAL/PERIOP - NEW
	SURGICAL/PERIOP - RENOVATION
	OBSTETRICS
	CSP
	REHAB GYM
	BURN CENTER - TREATMENT
	LAB SERVICES
	PATIENT/VISITOR/STAFF SUPPORT
	CIRCULATION - NEW
	CIRCULATION - RENOVATION
	VERTICAL CIRCULATION
	MECHANICAL / SHAFTS
	OPER / MAT MGMT - NEW
	OPER / MAT MGMT - RENOVATION
	EXISTING TO REMAIN

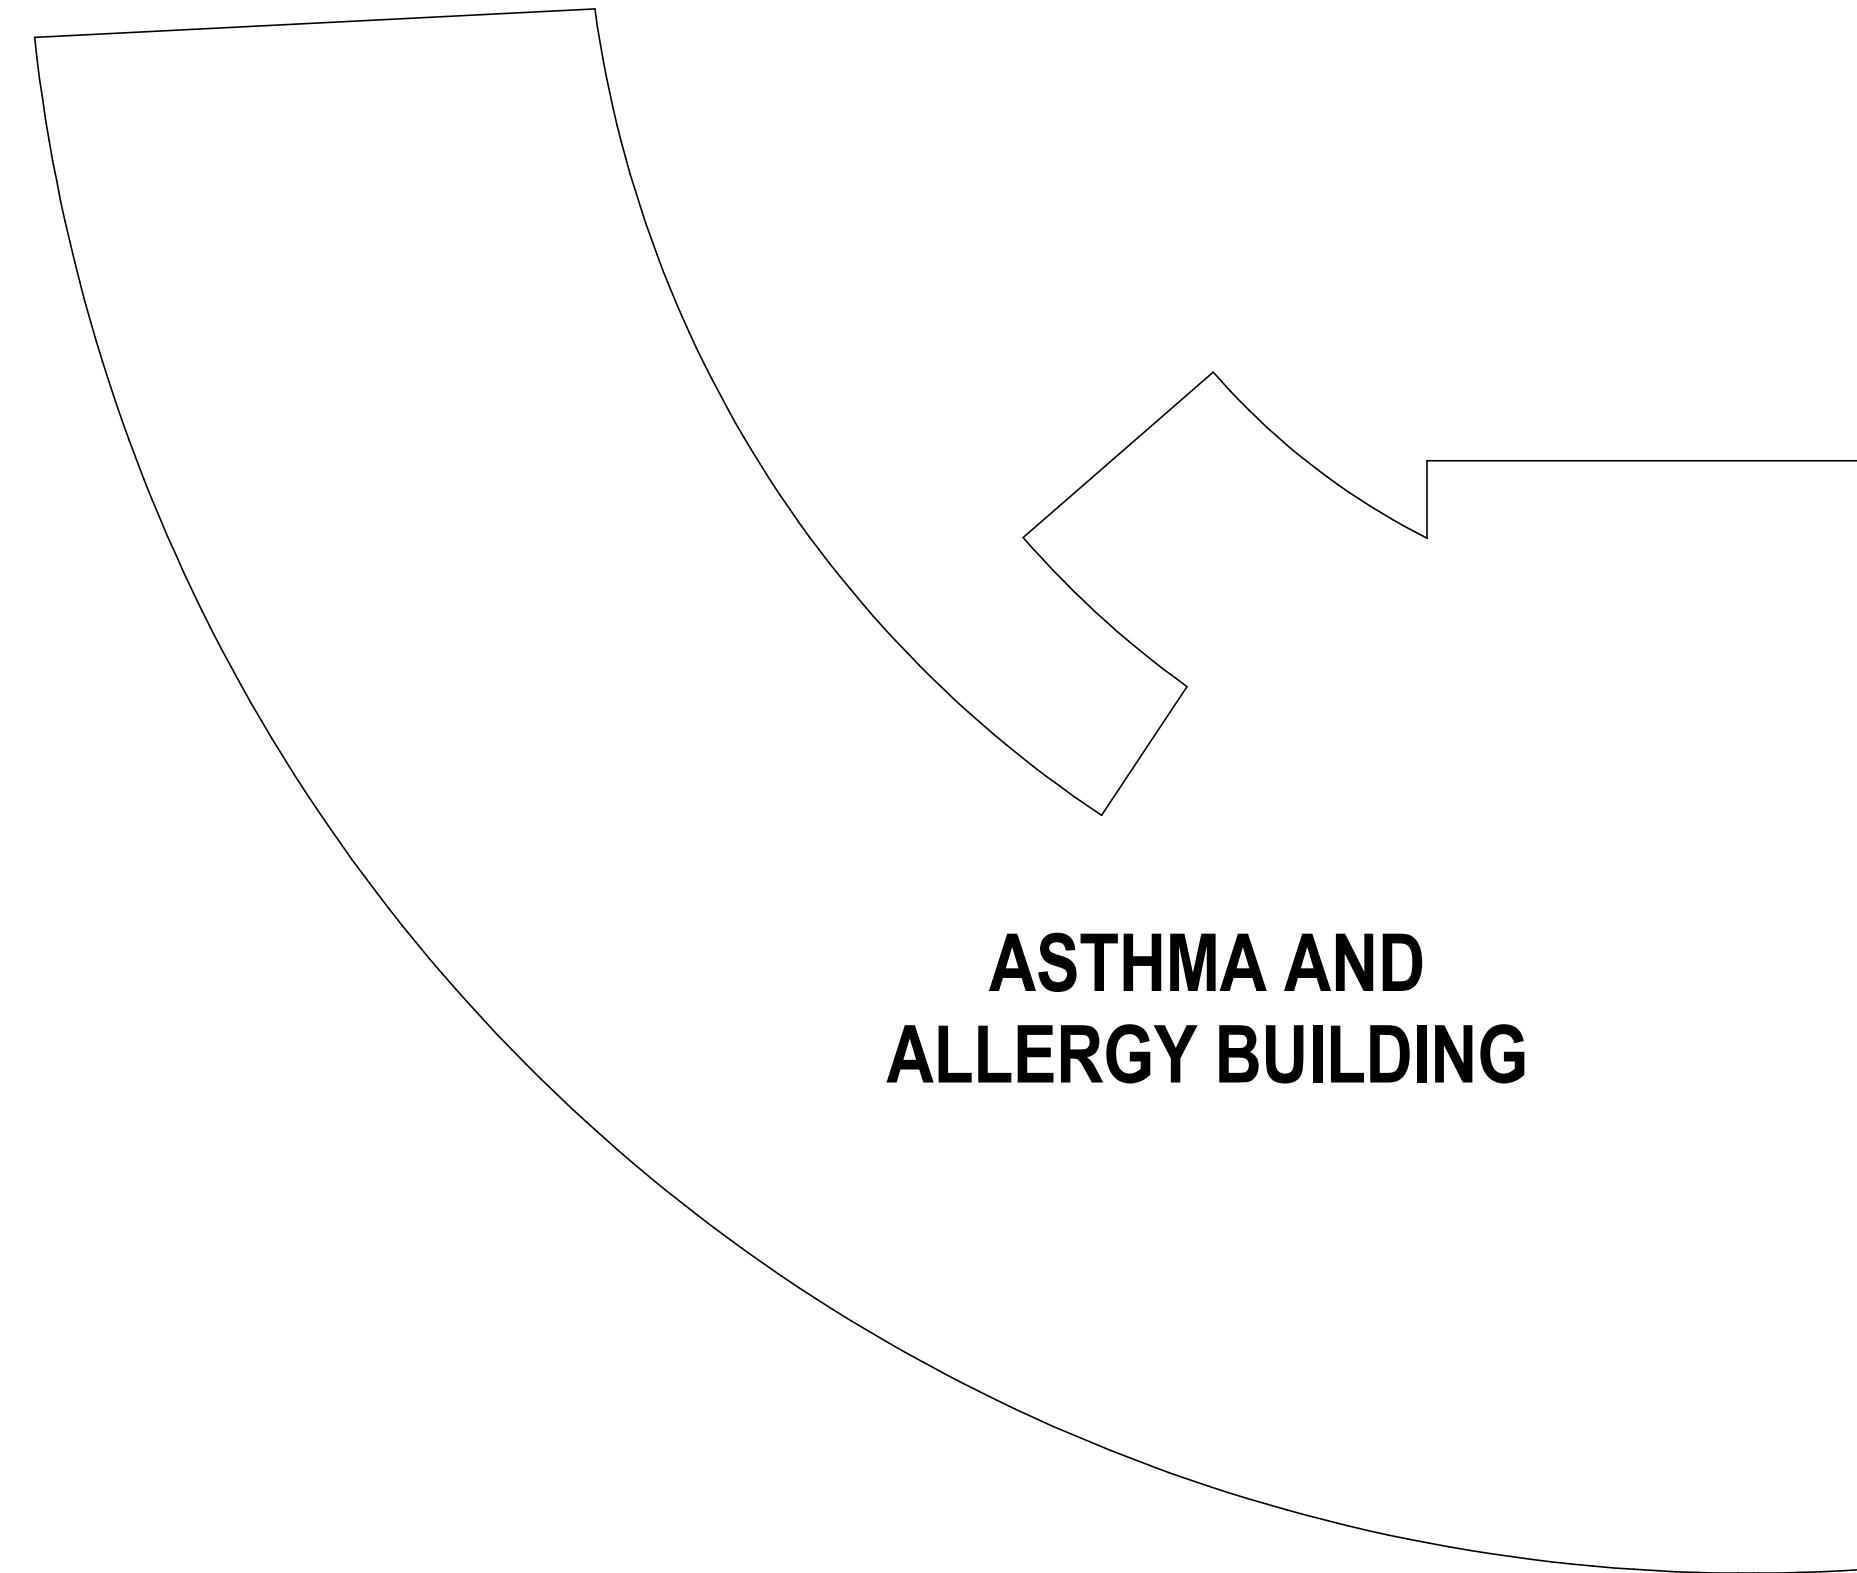

OVERALL PLAN - LEVEL 3

1/32" = 1'-0"

CON SUBMISSION

2/1/2018



ARRAY-ARCHITECTS.COM
1 West Elm Street, Ste 400
Conshohocken, PA. 19428
o: 610-270-0599
f: 610-397-1034

SEAL:

CONSULTANTS:
CIVIL ENGINEER
MK CONSULTING ENGINEERS

WHITEHALL MILL, 3300 CLIPPER MILL ROAD, SUITE 201
BALTIMORE, MD 21211

STRUCTURAL ENGINEER
CAGLEY & ASSOCIATES, INC.

6141 EXECUTIVE BLVD.

ROCKVILLE, MD 20852

MEP ENGINEER
AEI AFFILIATED ENGINEERS

401 N. WASHINGTON ST., SUITE 400

ROCKVILLE, MD 20850

LANDSCAPE
SIKORA WELLS APPEL

8 KINGS HWY WEST, SUITE A
HADDONFIELD, NJ 08033

HOSPITAL:
JOHNS HOPKINS
BAYVIEW MEDICAL
CENTER

PROJECT:
NEW INPATIENT
BUILDING

4940 EASTERN AVENUE
BALTIMORE, MARYLAND
21224

NO.	DESCRIPTION	DATE
REVISIONS/ISSUES		

SHEET TITLE:

OVERALL PLAN -
LEVEL 3

DRAWN: Author CHECKED: Checker

CON/REF No. 00000

PROJECT No. 4749

DATE: 2/1/2018 SCALE: As indicated

SHEET NO.

A-013

This document is a copyright protected instrument of service, property of Array Architects and licensed for use in the title project only. Reproduction or use of this document without written permission of Array Architects is illegal and will be prosecuted under the law.

© COPYRIGHT - 2017 ARRAY-ARCHITECTS, INC.

Author 1/29/2018 4:52:29 PMs indicated C:\Project Path\Revit-2016\4749-CENTRAL-2016_ismold\W5B3.rvt

A

B


C

D

E

F

Department Legend	
	MED/SURG ACUTE INPATIENT - NEW
	MED/SURG ACUTE INPATIENT - RENOVATION
	MED/SURG ICU - NEW
	MED/SURG ICU - RENOVATION
	MED/SURG ACUTE + ICU SHARED SUPPORT
	IMAGING - NEW
	IMAGING - RENOVATION
	SURGICAL/PERIOP - NEW
	SURGICAL/PERIOP - RENOVATION
	OBSTETRICS
	CSP
	REHAB GYM
	BURN CENTER - TREATMENT
	LAB SERVICES
	PATIENT/VISITOR/STAFF SUPPORT
	CIRCULATION - NEW
	CIRCULATION - RENOVATION
	VERTICAL CIRCULATION
	MECHANICAL / SHAFTS
	OPER / MAT MGMT - NEW
	OPER / MAT MGMT - RENOVATION
	EXISTING TO REMAIN

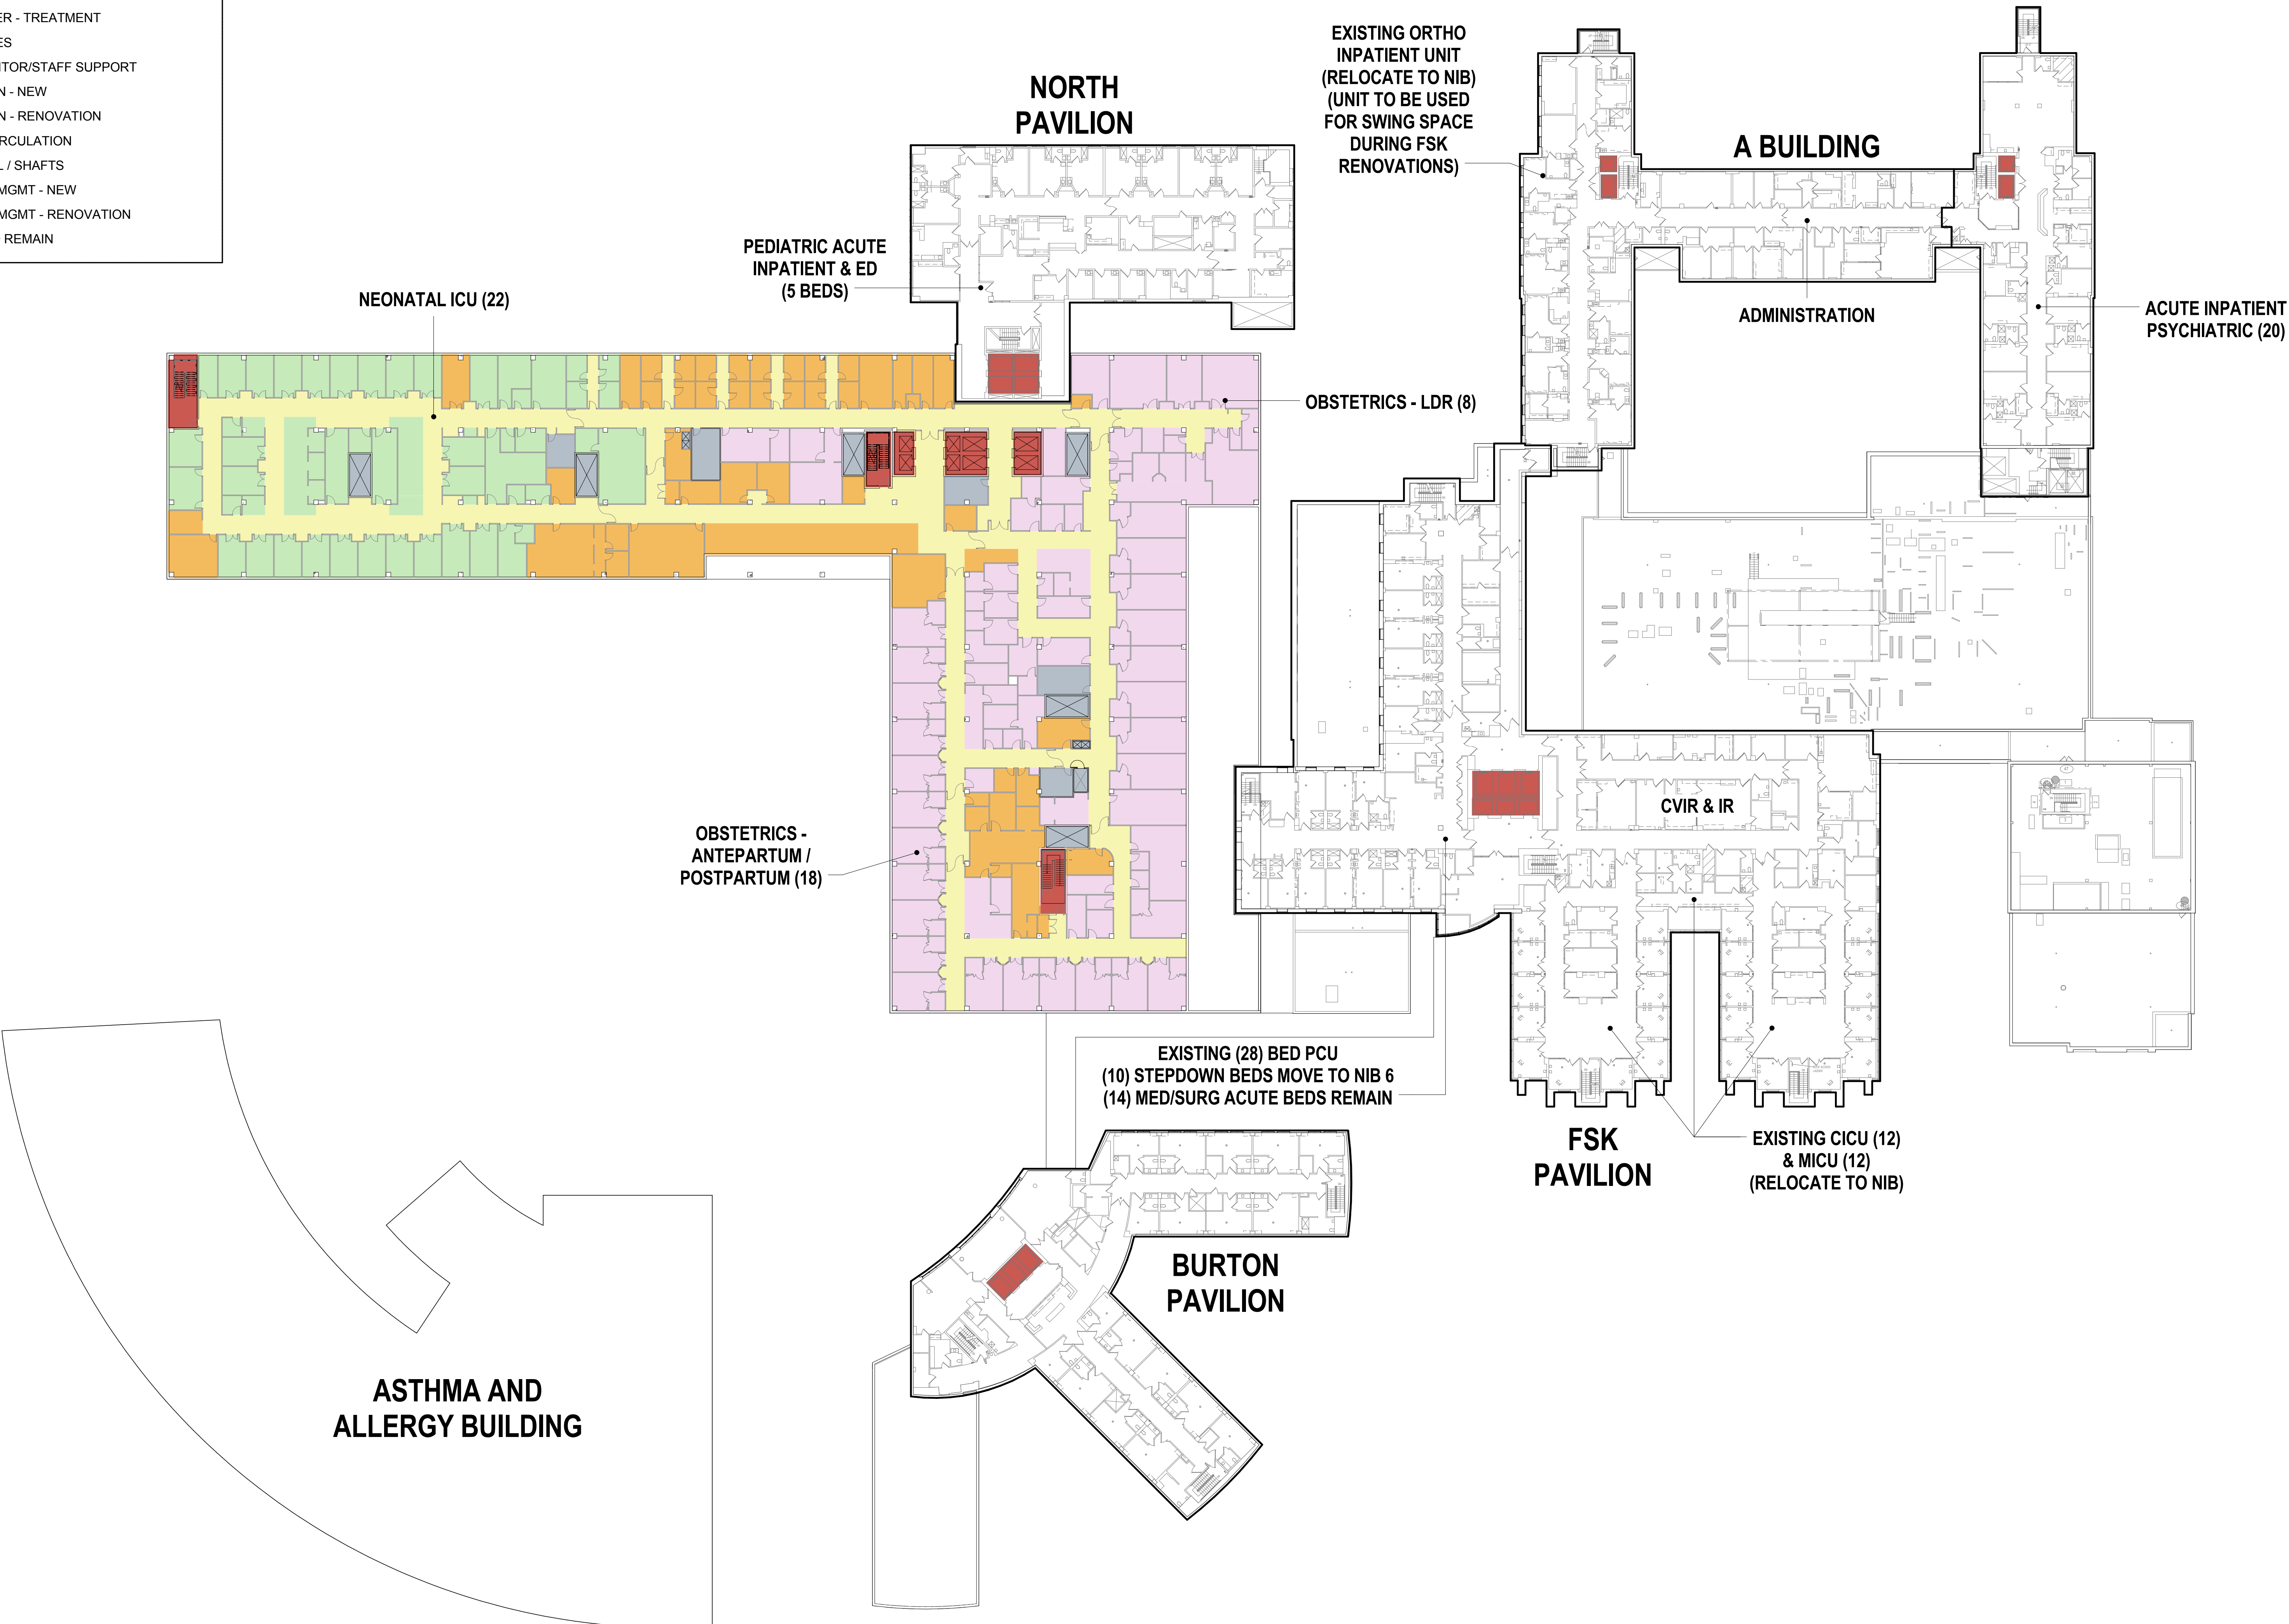

1 OVERALL PLAN - LEVEL 4
1/32" = 1'-0"



ARRAY-ARCHITECTS.COM
1 West Elm Street, Ste 400
Conshohocken, PA. 19428
o: 610-270-0599
f: 610-397-1034
SEAL:

CONSULTANTS:
CIVIL ENGINEER
MK CONSULTING ENGINEERS
WHITEHALL MILL, 3300 CLIPPER MILL ROAD, SUITE 201
BALTIMORE, MD 21211

STRUCTURAL ENGINEER
CAGLEY & ASSOCIATES, INC.
6141 EXECUTIVE BLVD.
ROCKVILLE, MD 20852

MEP ENGINEER
AEI AFFILIATED ENGINEERS
401 N. WASHINGTON ST., SUITE 400
ROCKVILLE, MD 20850

LANDSCAPE
SIKORA WELLS APPEL
8 KINGS HWY WEST, SUITE A
HADDONFIELD, NJ 08033

HOSPITAL:
JOHNS HOPKINS
BAYVIEW MEDICAL
CENTER
PROJECT:
NEW INPATIENT
BUILDING

4940 EASTERN AVENUE
BALTIMORE, MARYLAND
21224

NO.	DESCRIPTION	DATE
REVISIONS/ISSUES		

SHEET TITLE:
OVERALL PLAN -
LEVEL 4

DRAWN: Author CHECKED: Checker
CON/REF No. 00000
PROJECT No. 4749
DATE: 2/1/2018 SCALE: As indicated

SHEET NO.
A-014

This document is a copyright protected instrument of service, property of Array Architects and licensed for use in the title project only. Reproduction or use of this document without written permission of Array Architects is illegal and will be prosecuted under the law.
© COPYRIGHT - 2017 ARRAY-ARCHITECTS, INC.

Author 1/29/2018 4:52:35 PMs indicated C:\Project Path\Revit-2016\4749-CENTRAL-2016_ismold\W5B3.rvt

A

B

C



D

E

F

Department Legend	
	MED/SURG ACUTE INPATIENT - NEW
	MED/SURG ACUTE INPATIENT - RENOVATION
	MED/SURG ICU - NEW
	MED/SURG ICU - RENOVATION
	MED/SURG ACUTE + ICU SHARED SUPPORT
	IMAGING - NEW
	IMAGING - RENOVATION
	SURGICAL/PERIOP - NEW
	SURGICAL/PERIOP - RENOVATION
	OBSTETRICS
	CSP
	REHAB GYM
	BURN CENTER - TREATMENT
	LAB SERVICES
	PATIENT/VISITOR/STAFF SUPPORT
	CIRCULATION - NEW
	CIRCULATION - RENOVATION
	VERTICAL CIRCULATION
	MECHANICAL / SHAFTS
	OPER / MAT MGMT - NEW
	OPER / MAT MGMT - RENOVATION
	EXISTING TO REMAIN

1 OVERALL PLAN - LEVEL 5
1/32" = 1'-0"

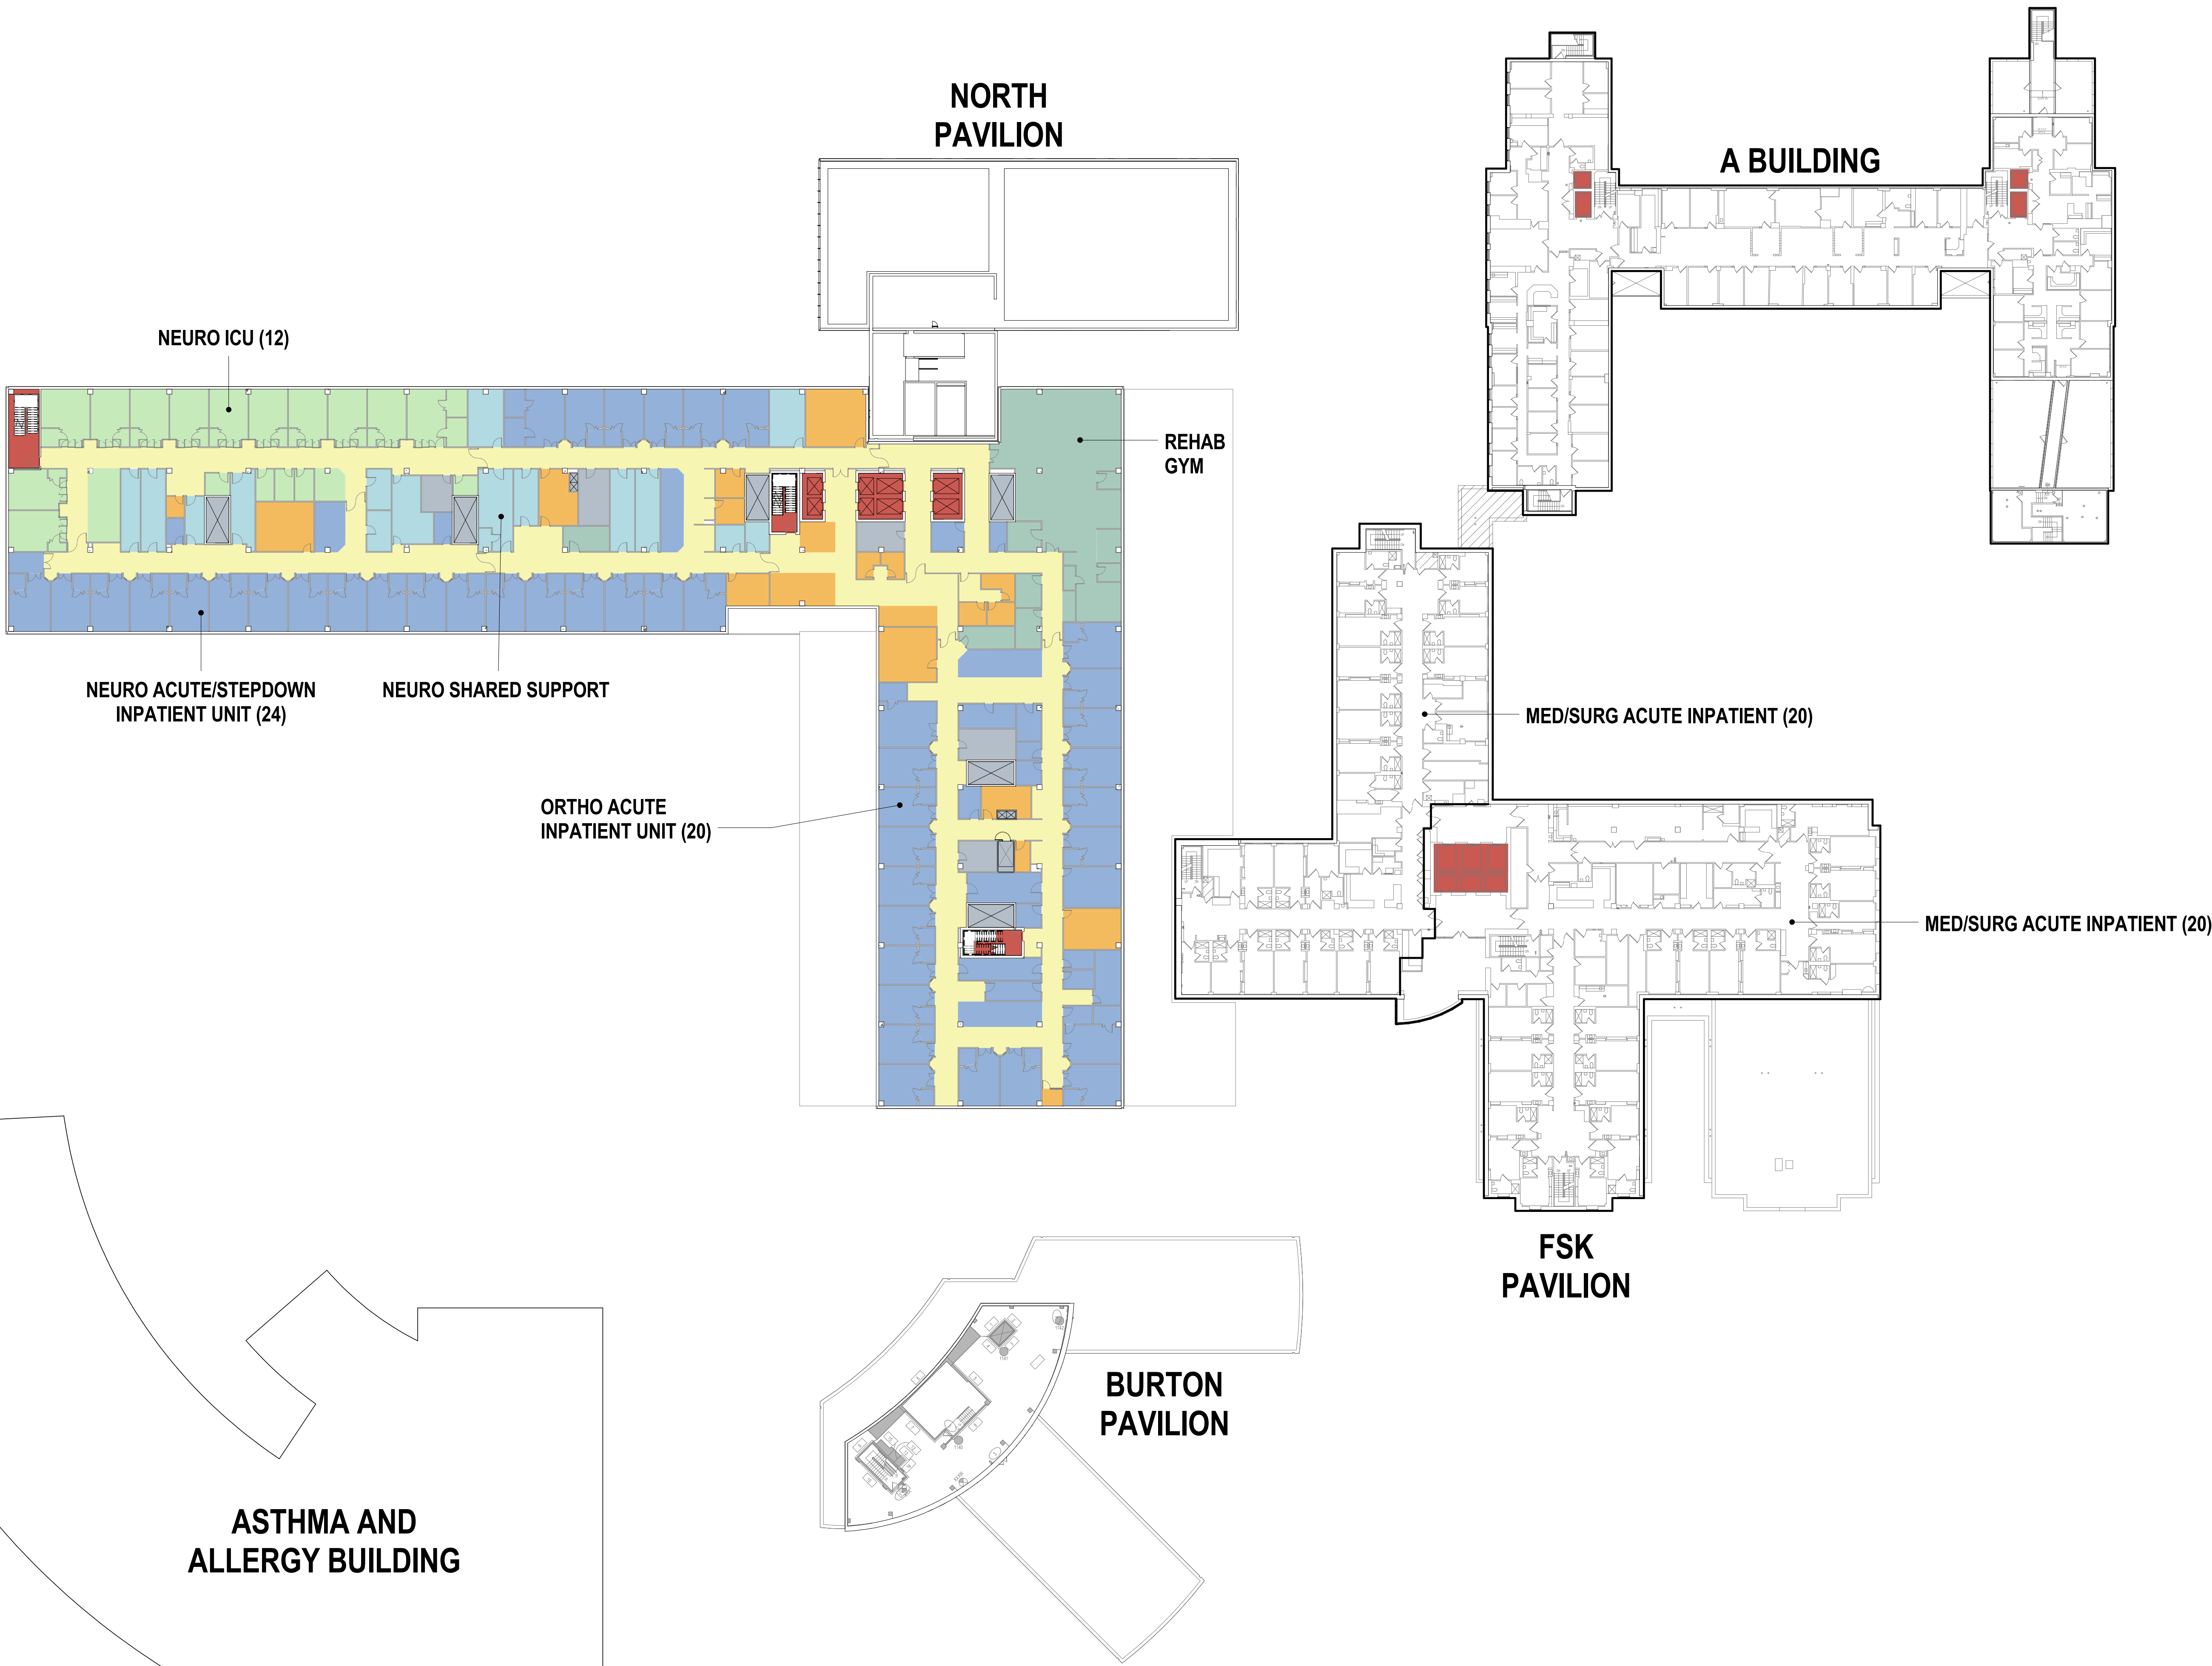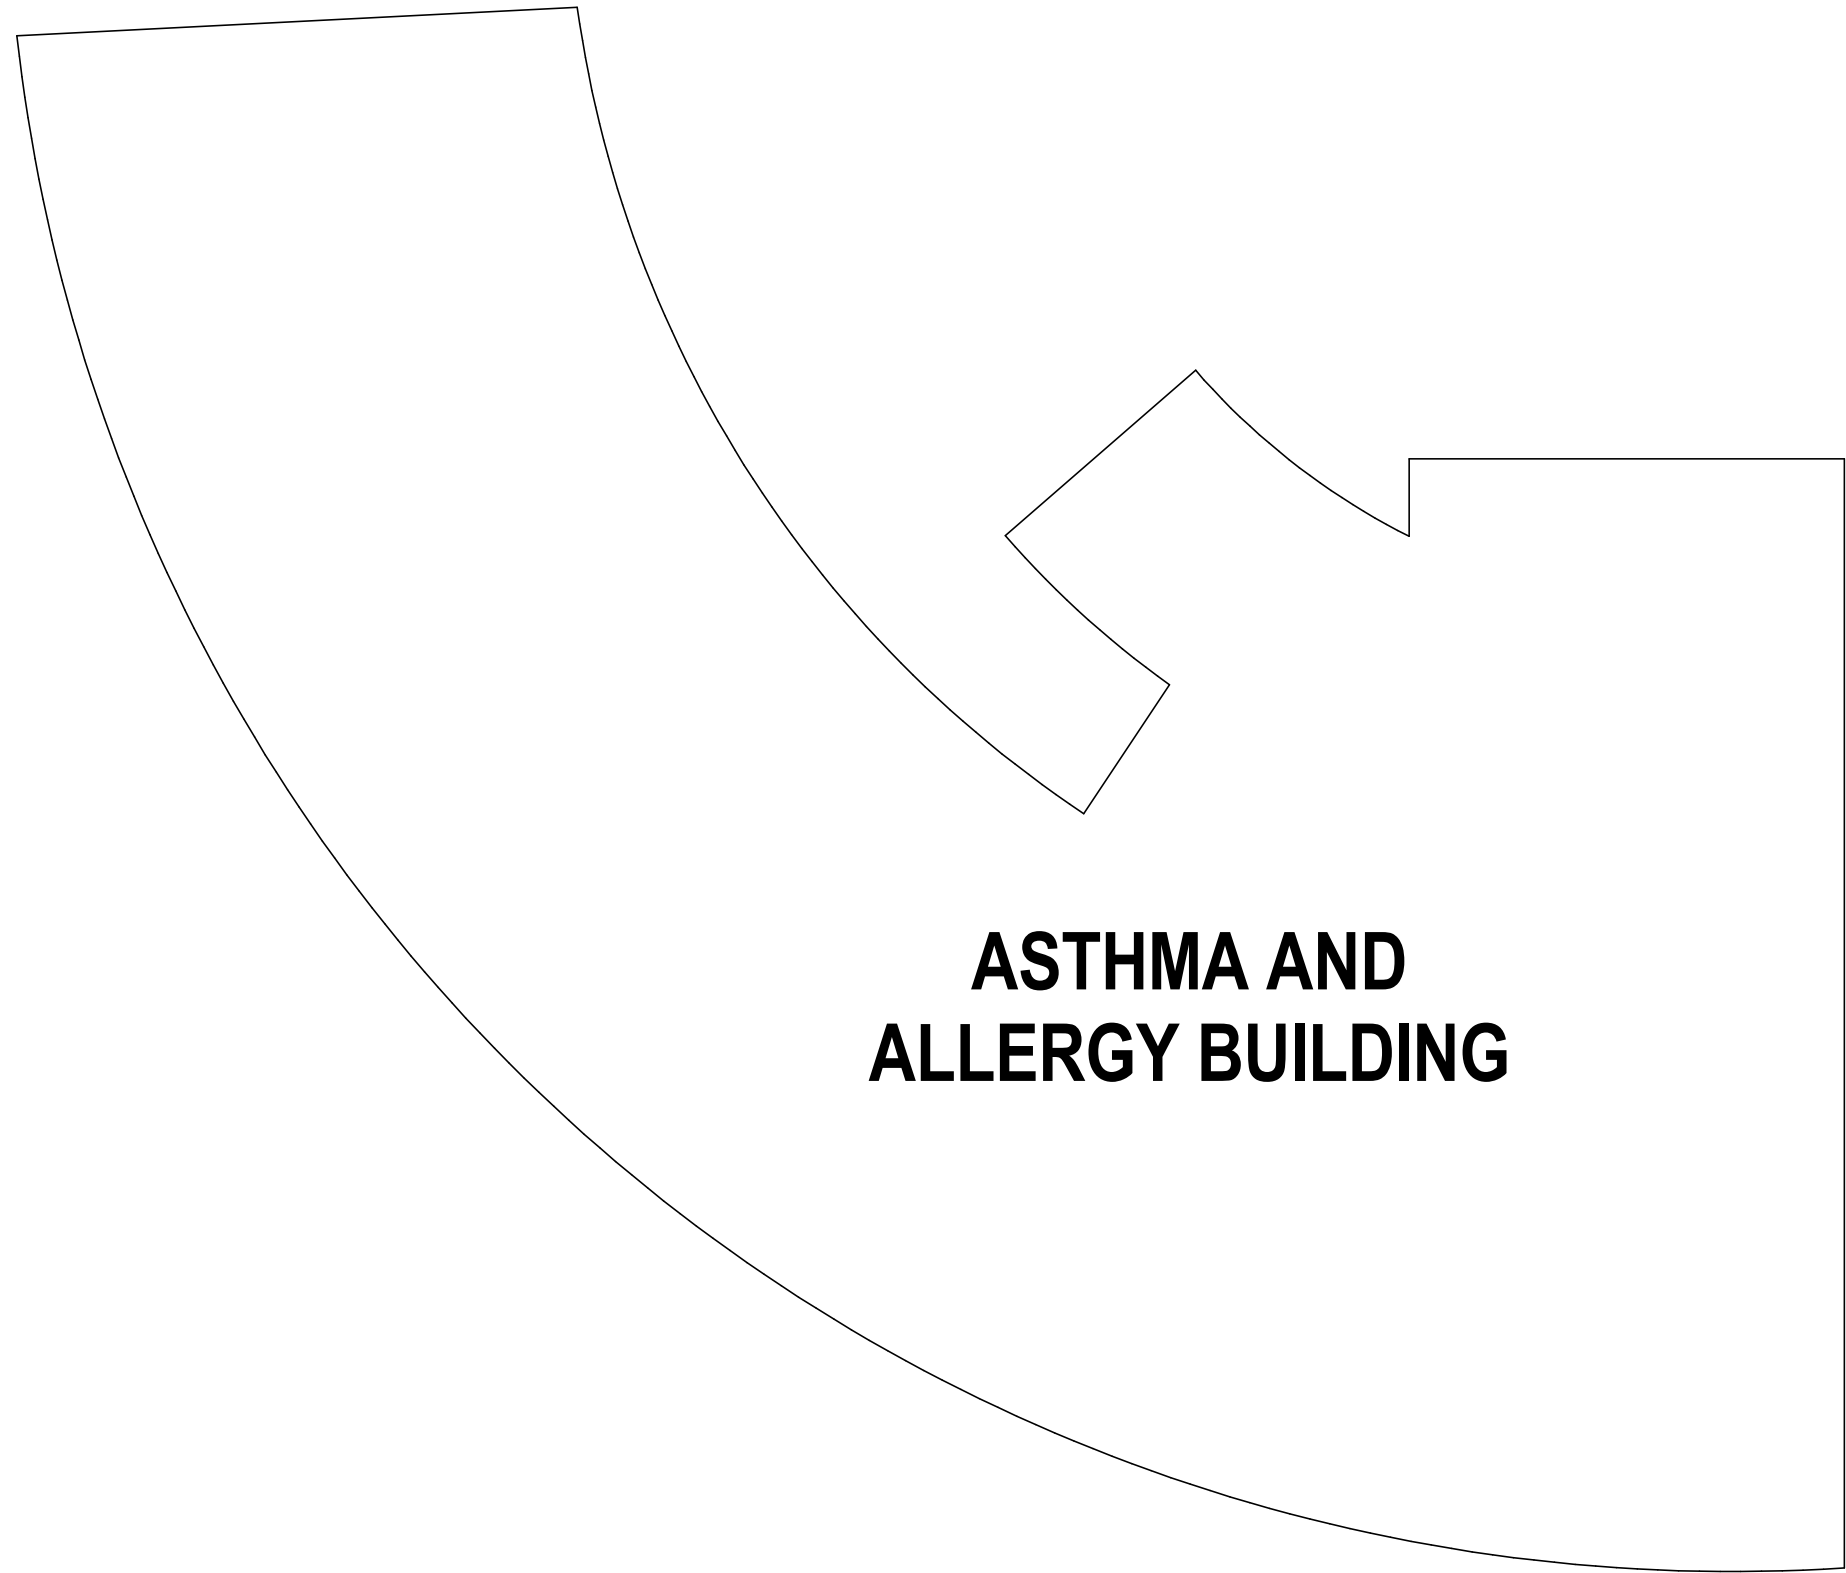

ARRAY-ARCHITECTS.COM
1 West Elm Street, Ste 400
Conshohocken, PA. 19428
o: 610-270-0599
f: 610-397-1034
SEAL:

CONSULTANTS:
CIVIL ENGINEER
MK CONSULTING ENGINEERS
WHITEHALL MILL, 3300 CLIPPER MILL ROAD, SUITE 201
BALTIMORE, MD 21211

STRUCTURAL ENGINEER
CAGLEY & ASSOCIATES, INC.
6141 EXECUTIVE BLVD.
ROCKVILLE, MD 20852

MEP ENGINEER
AEI AFFILIATED ENGINEERS
401 N. WASHINGTON ST., SUITE 400
ROCKVILLE, MD 20850

LANDSCAPE
SIKORA WELLS APPEL
8 KINGS HWY WEST, SUITE A
HADDONFIELD, NJ 08033

HOSPITAL:
JOHNS HOPKINS
BAYVIEW MEDICAL
CENTER
PROJECT:
NEW INPATIENT
BUILDING

4940 EASTERN AVENUE
BALTIMORE, MARYLAND
21224

NO.	DESCRIPTION	DATE
REVISIONS/ISSUES		

SHEET TITLE:
OVERALL PLAN -
LEVEL 5

DRAWN: Author CHECKED: Checker
CON/REF No. 00000
PROJECT No. 4749
DATE: 2/1/2018 SCALE: As indicated

SHEET NO.
A-015

This document is a copyright protected instrument of service, property of Array Architects and licensed for use in the title project only. Reproduction or use of this document without written permission of Array Architects is illegal and will be prosecuted under the law.

© COPYRIGHT - 2017 ARRAY-ARCHITECTS, INC.

CON SUBMISSION 2/1/2018

Author 1/30/2018 4:41:24 PMs indicated C:\Project Path\Revit-2016\4749-CENTRAL-2016_ismold\W5B3.rvt

A

B

C

D

E

F

1

2

3





4



5

6

7

8

    Department Legend	
	MED/SURG ACUTE INPATIENT - NEW
	MED/SURG ACUTE INPATIENT - RENOVATION
	MED/SURG ICU - NEW
	MED/SURG ICU - RENOVATION
	MED/SURG ACUTE + ICU SHARED SUPPORT
	IMAGING - NEW
	IMAGING - RENOVATION
	SURGICAL/PERIOP - NEW
	SURGICAL/PERIOP - RENOVATION
	OBSTETRICS
	CSP
	REHAB GYM
	BURN CENTER - TREATMENT
	LAB SERVICES
	PATIENT/VISITOR/STAFF SUPPORT
	CIRCULATION - NEW
	CIRCULATION - RENOVATION
	VERTICAL CIRCULATION
	MECHANICAL / SHAFTS
	OPER / MAT MGMT - NEW
	OPER / MAT MGMT - RENOVATION
	EXISTING TO REMAIN

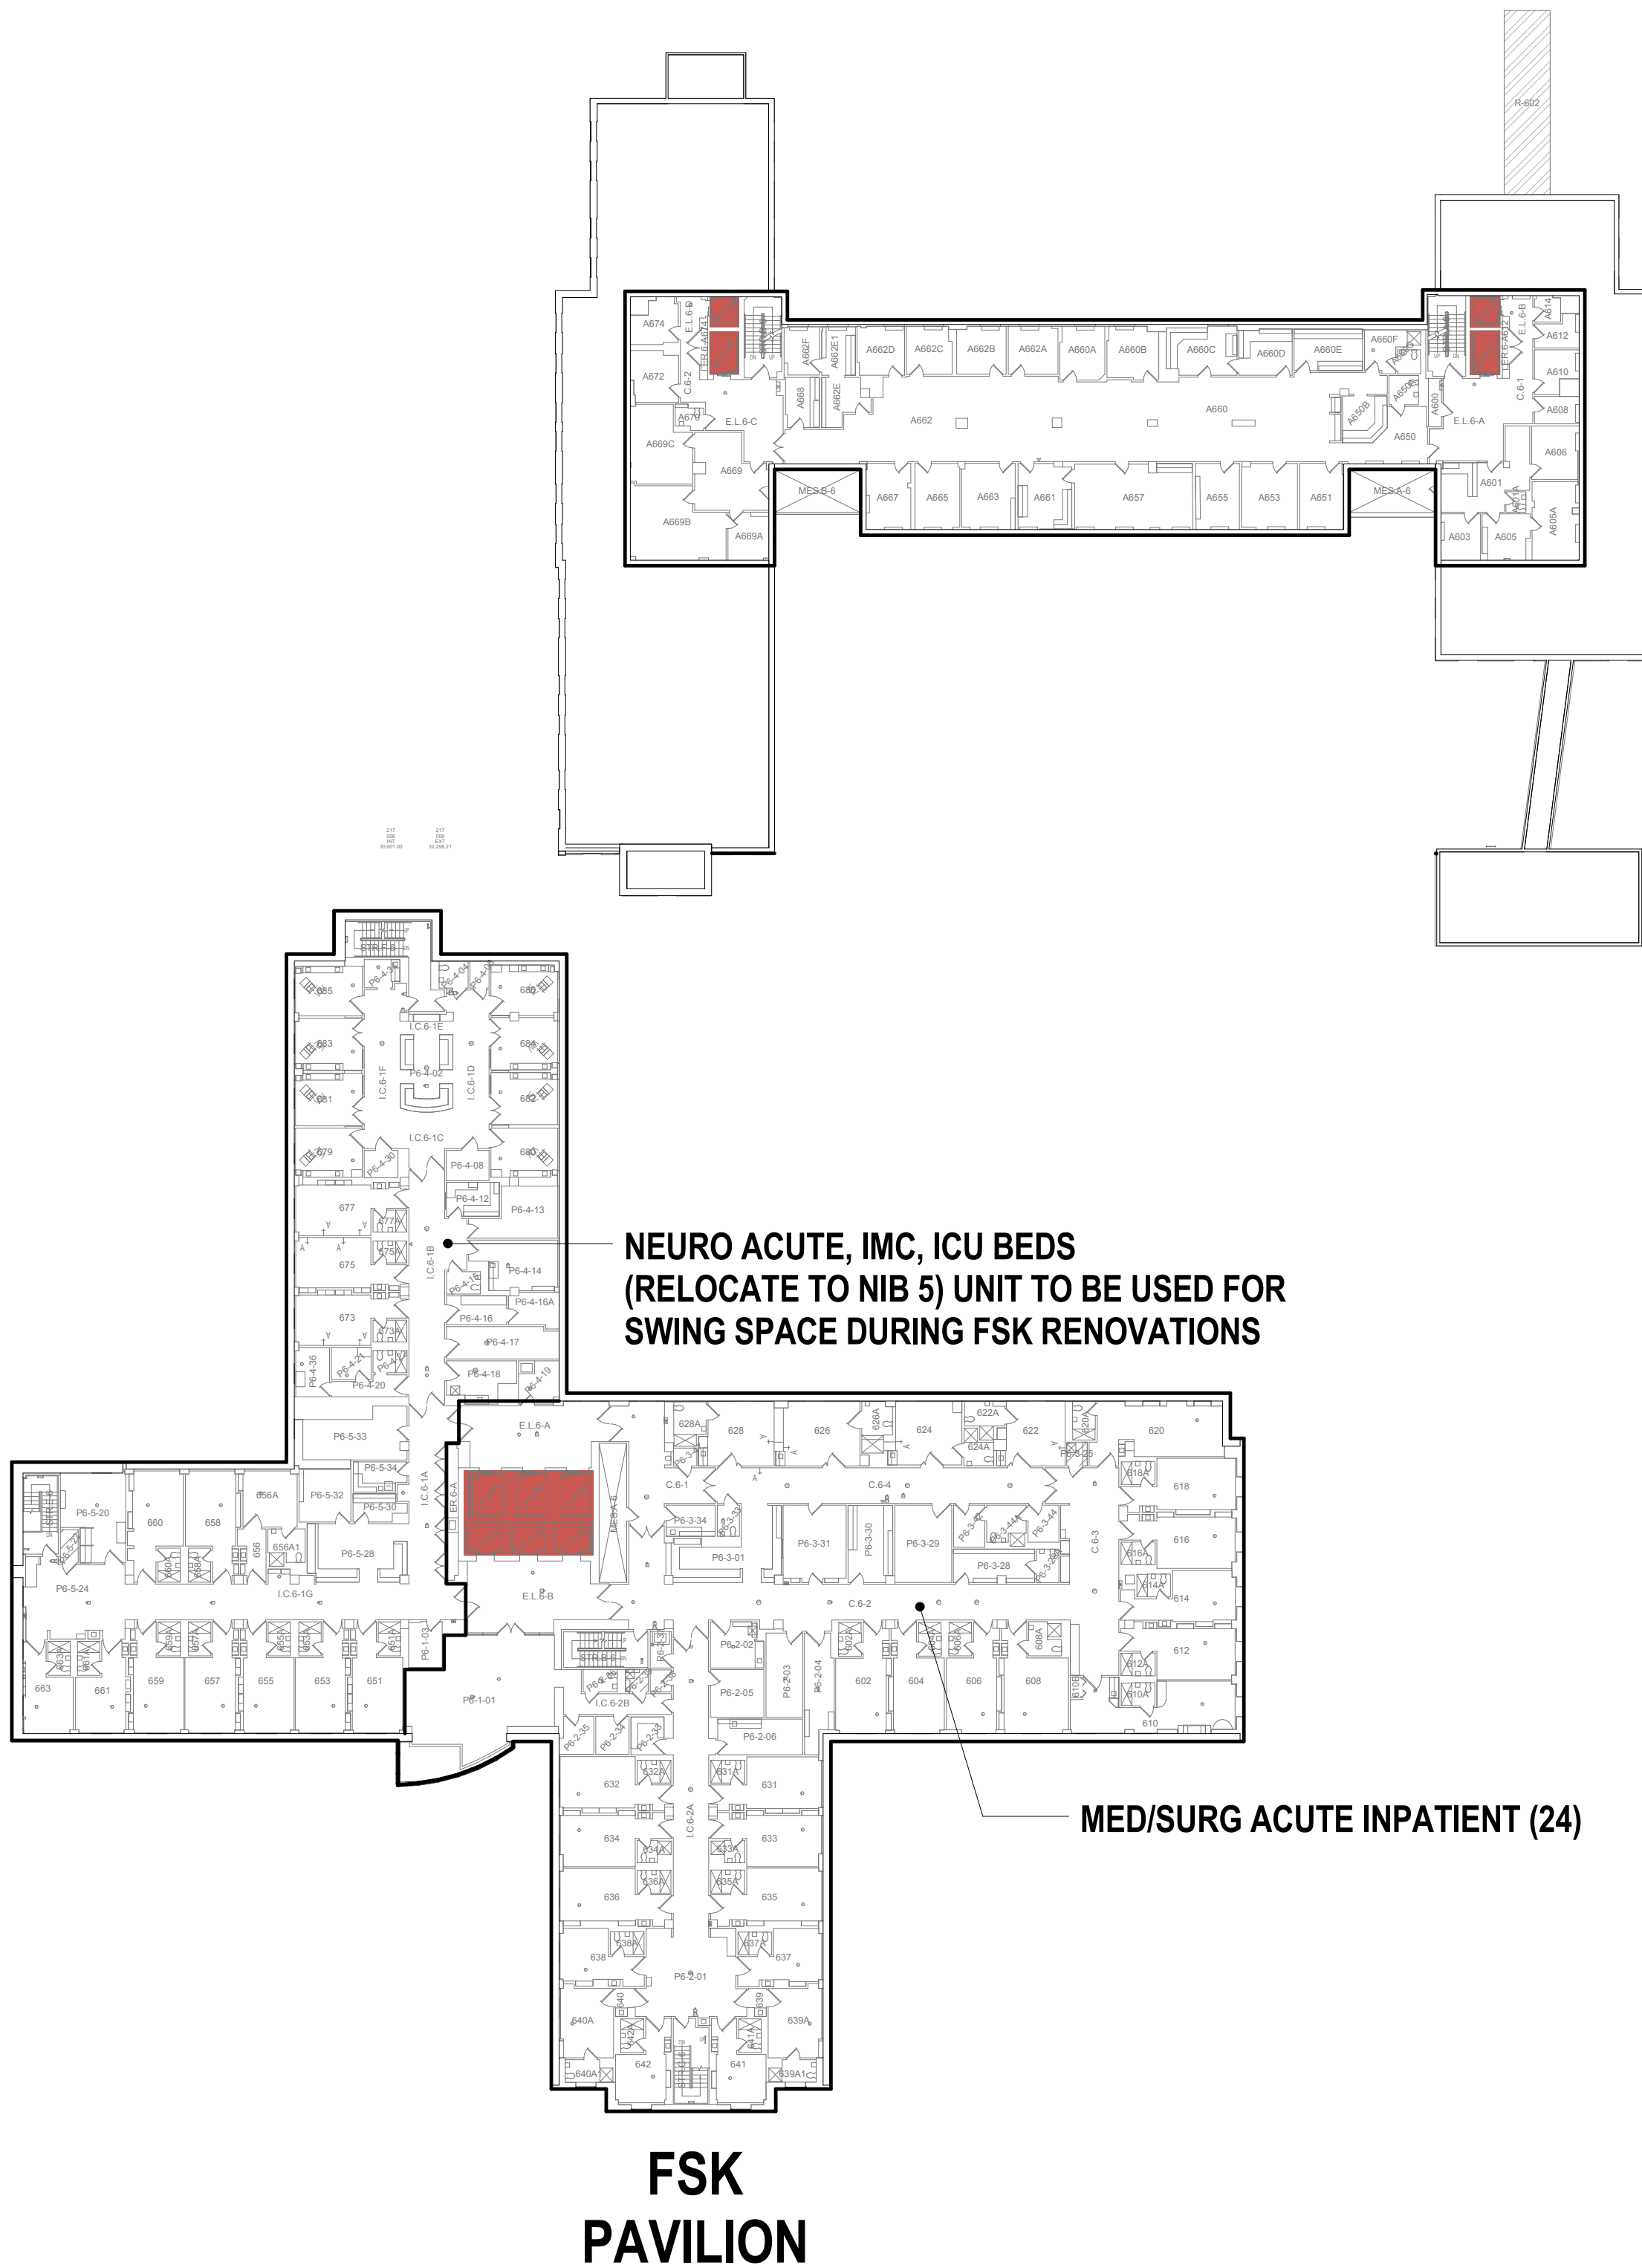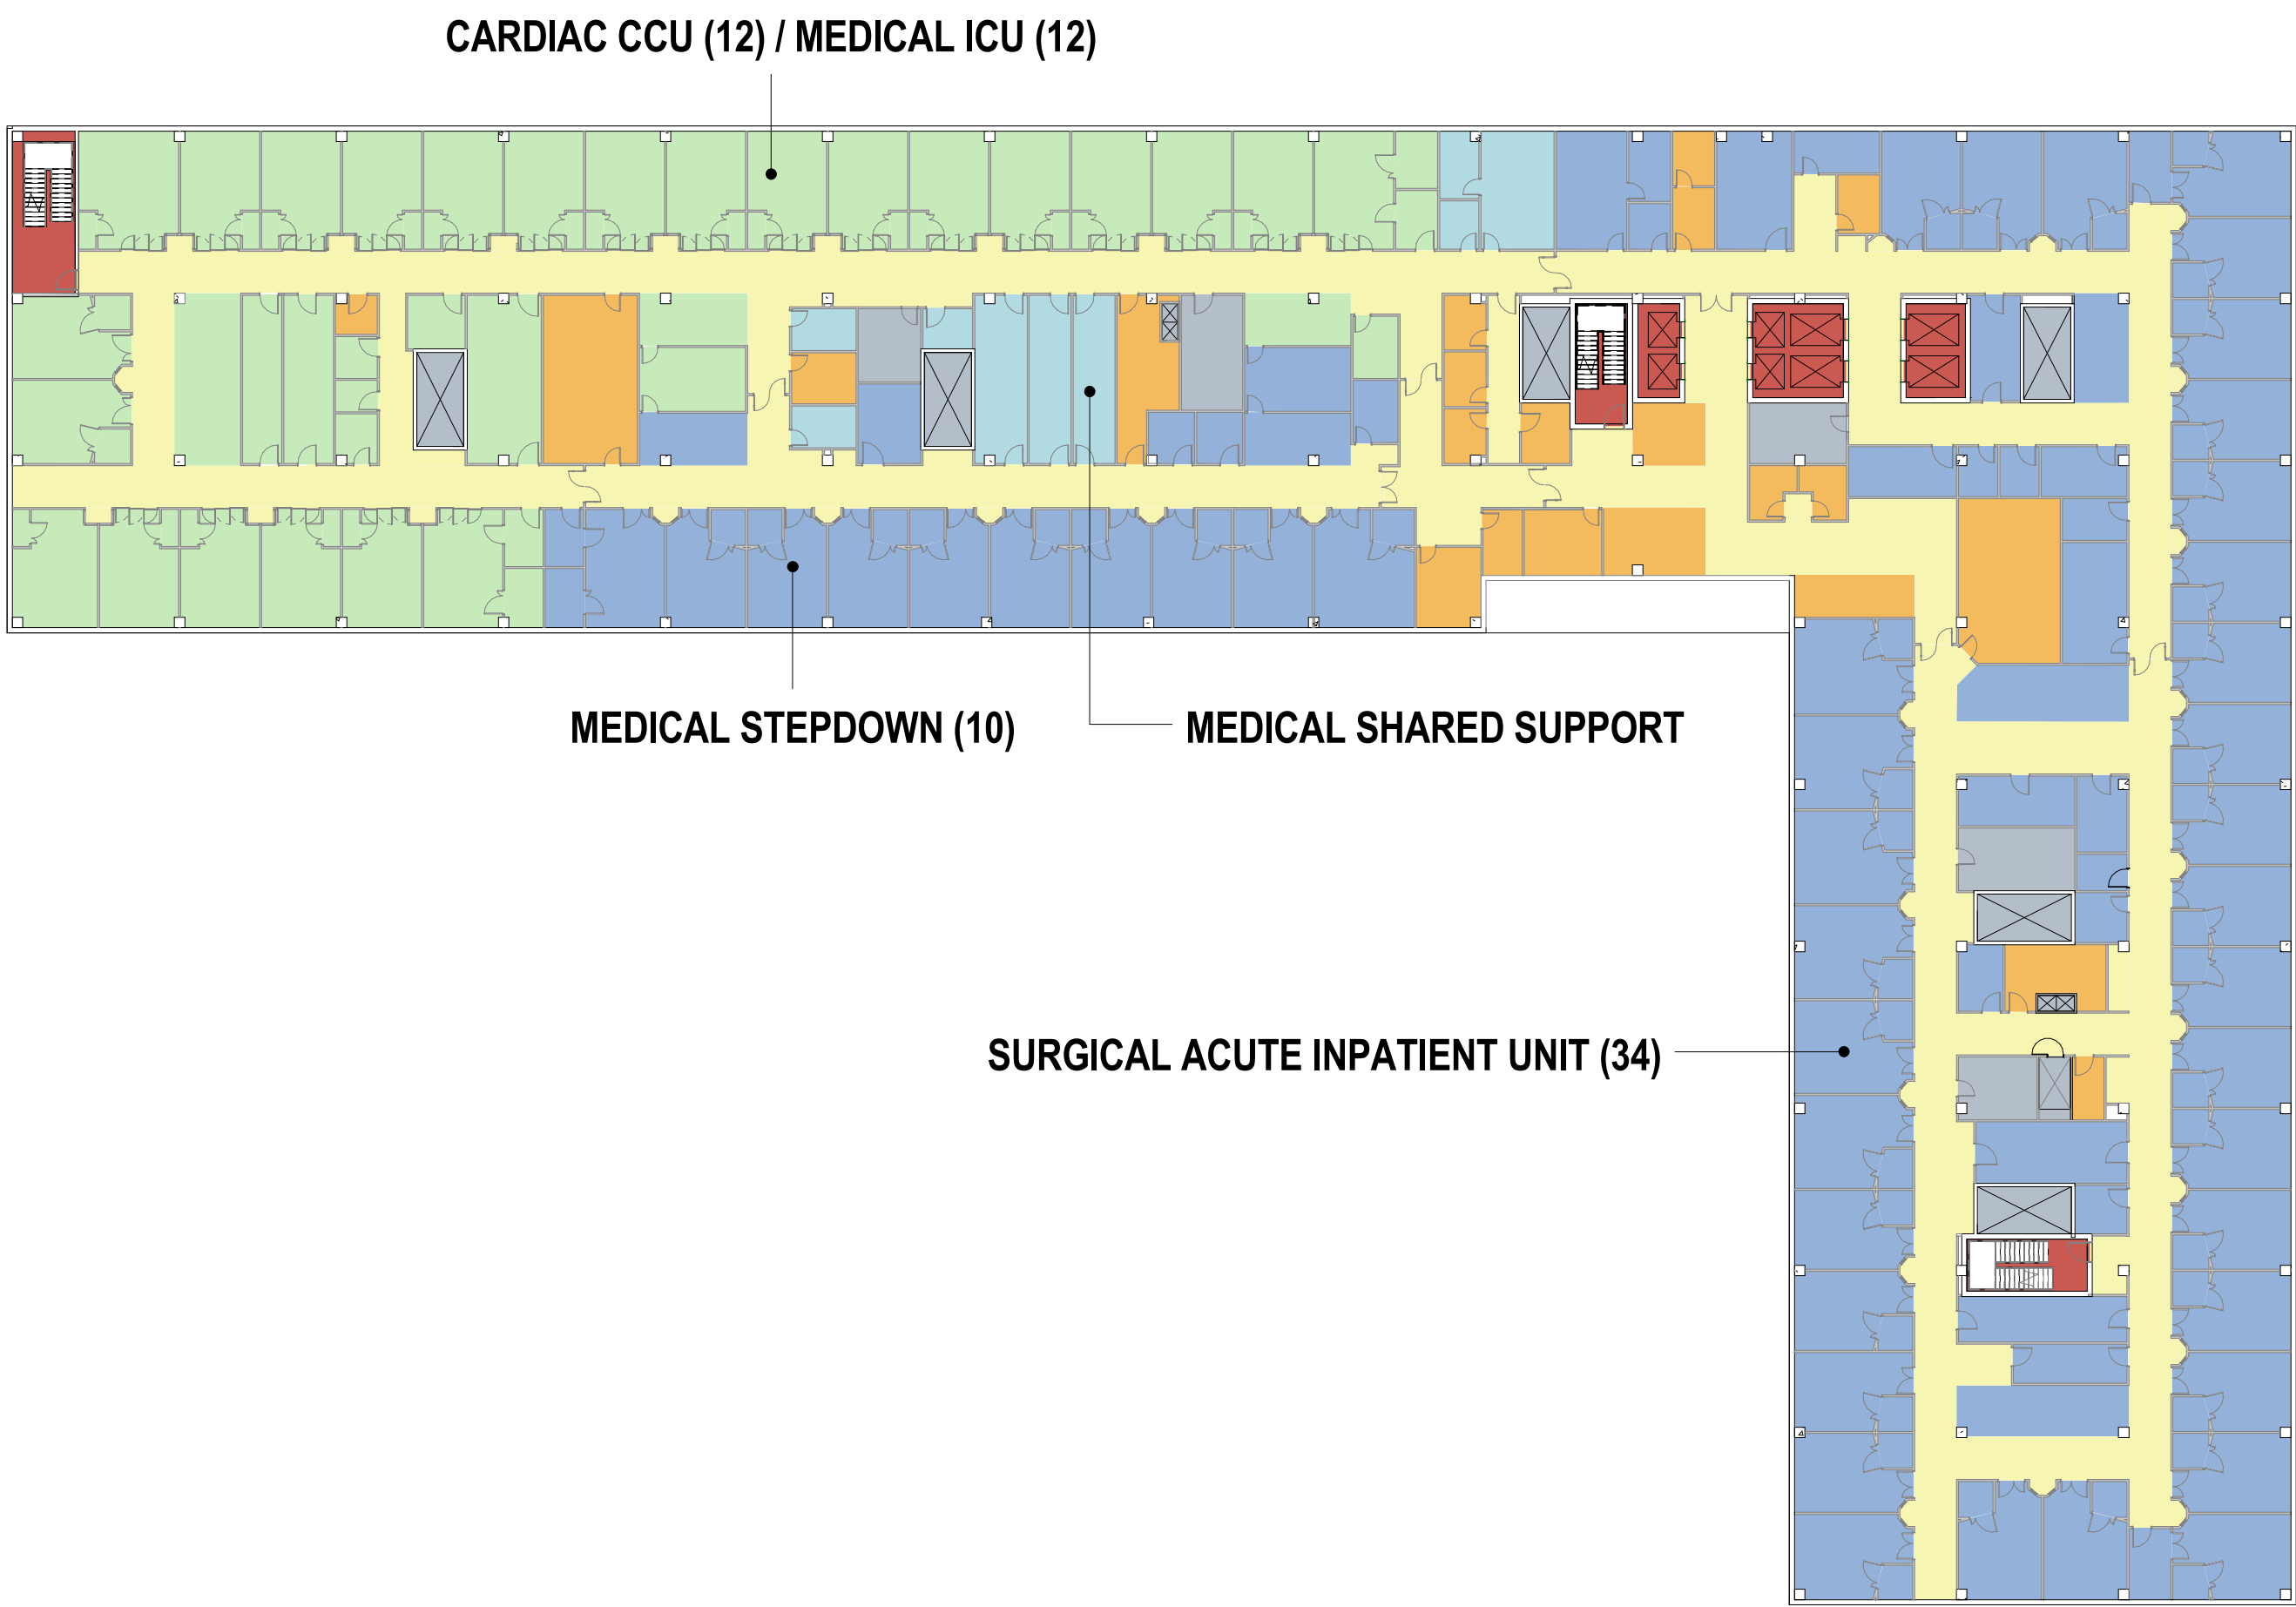

1 OVERALL PLAN - LEVEL 6
1/32" = 1'-0"



ARRAY-ARCHITECTS.COM
1 West Elm Street, Ste 400
Conshohocken, PA. 19428
o: 610-270-0599
f: 610-397-1034

SEAL:

CONSULTANTS:
CIVIL ENGINEER
MK CONSULTING ENGINEERS

WHITEHALL MILL, 3300 CLIPPER MILL ROAD, SUITE 201
BALTIMORE, MD 21211

STRUCTURAL ENGINEER
CAGLEY & ASSOCIATES, INC.

6141 EXECUTIVE BLVD.
ROCKVILLE, MD 20852

MEP ENGINEER
AEI AFFILIATED ENGINEERS

401 N. WASHINGTON ST., SUITE 400
ROCKVILLE, MD 20850

LANDSCAPE
SIKORA WELLS APPEL

8 KINGS HWY WEST, SUITE A
HADDONFIELD, NJ 08033

HOSPITAL:
JOHNS HOPKINS
BAYVIEW MEDICAL
CENTER

PROJECT:
NEW INPATIENT
BUILDING

4940 EASTERN AVENUE
BALTIMORE, MARYLAND
21224

NO.	DESCRIPTION	DATE
REVISIONS/ISSUES		

SHEET TITLE:
OVERALL PLAN -
LEVEL 6

DRAWN: Author CHECKED: Checker
CON/REF No. 00000
PROJECT No. 4749
DATE: 2/1/2018 SCALE: As indicated

SHEET NO.
A-016

This document is a copyright protected instrument of service, property
of Array Architects and licensed for use in the title project only.
Reproduction or use of this document without written permission of
Array Architects is illegal and will be prosecuted under the law.

© COPYRIGHT - 2017 ARRAY-ARCHITECTS, INC.

CON SUBMISSION

2/1/2018

CONSULTANTS:
CIVIL ENGINEER
MK CONSULTING ENGINEER

WHITEHALL MILL, 3300 CLIPPER MILL ROAD, SUITE 200
BALTIMORE, MD 21211

STRUCTURAL ENGINEER
CAGLEY & ASSOCIATES, INC.

6141 EXECUTIVE BLVD.
ROCKVILLE, MD 20852

MEP ENGINEER
AEI AFFILIATED ENGINEERS

401 N. WASHINGTON ST., SUITE 400
ROCKVILLE, MD 20850


LANDSCAPE
SIKORA WELLS APPEL

8 KINGS HWY WEST, SUITE A
HADDONFIELD, NJ 08033

HOSPITAL:
JOHNS HOPKINS
BAYVIEW MEDICAL
CENTER

PROJECT:
NEW INPATIENT
BUILDING

4940 EASTERN AVENUE
BALTIMORE, MARYLAND
21224

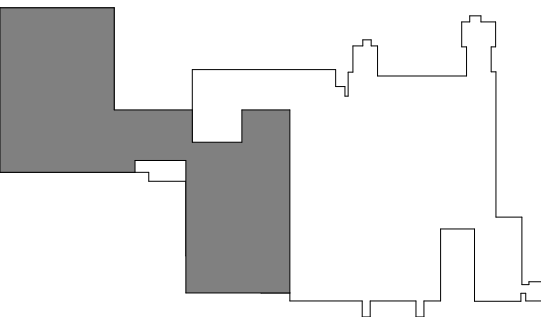

NO.	DESCRIPTION	DATE
REVISIONS/ISSUES		

SHEET TITLE:

PARTIAL PLAN -
LEVEL 02

DRAWN: Author **CHECKED:** Checker

CON/REF No. 00000

PROJECT No. 4749


DATE: 2/1/2018 **SCALE:** As indicated

SHEET NO.

A-100SB

This document is a copyright protected instrument of service, property of Array Architects and licensed for use in the title project only. Reproduction or use of this document without written permission of Array Architects is illegal and will be prosecuted under the law.

© COPYRIGHT - 2017 ARRAY-ARCHITECTS, INC.

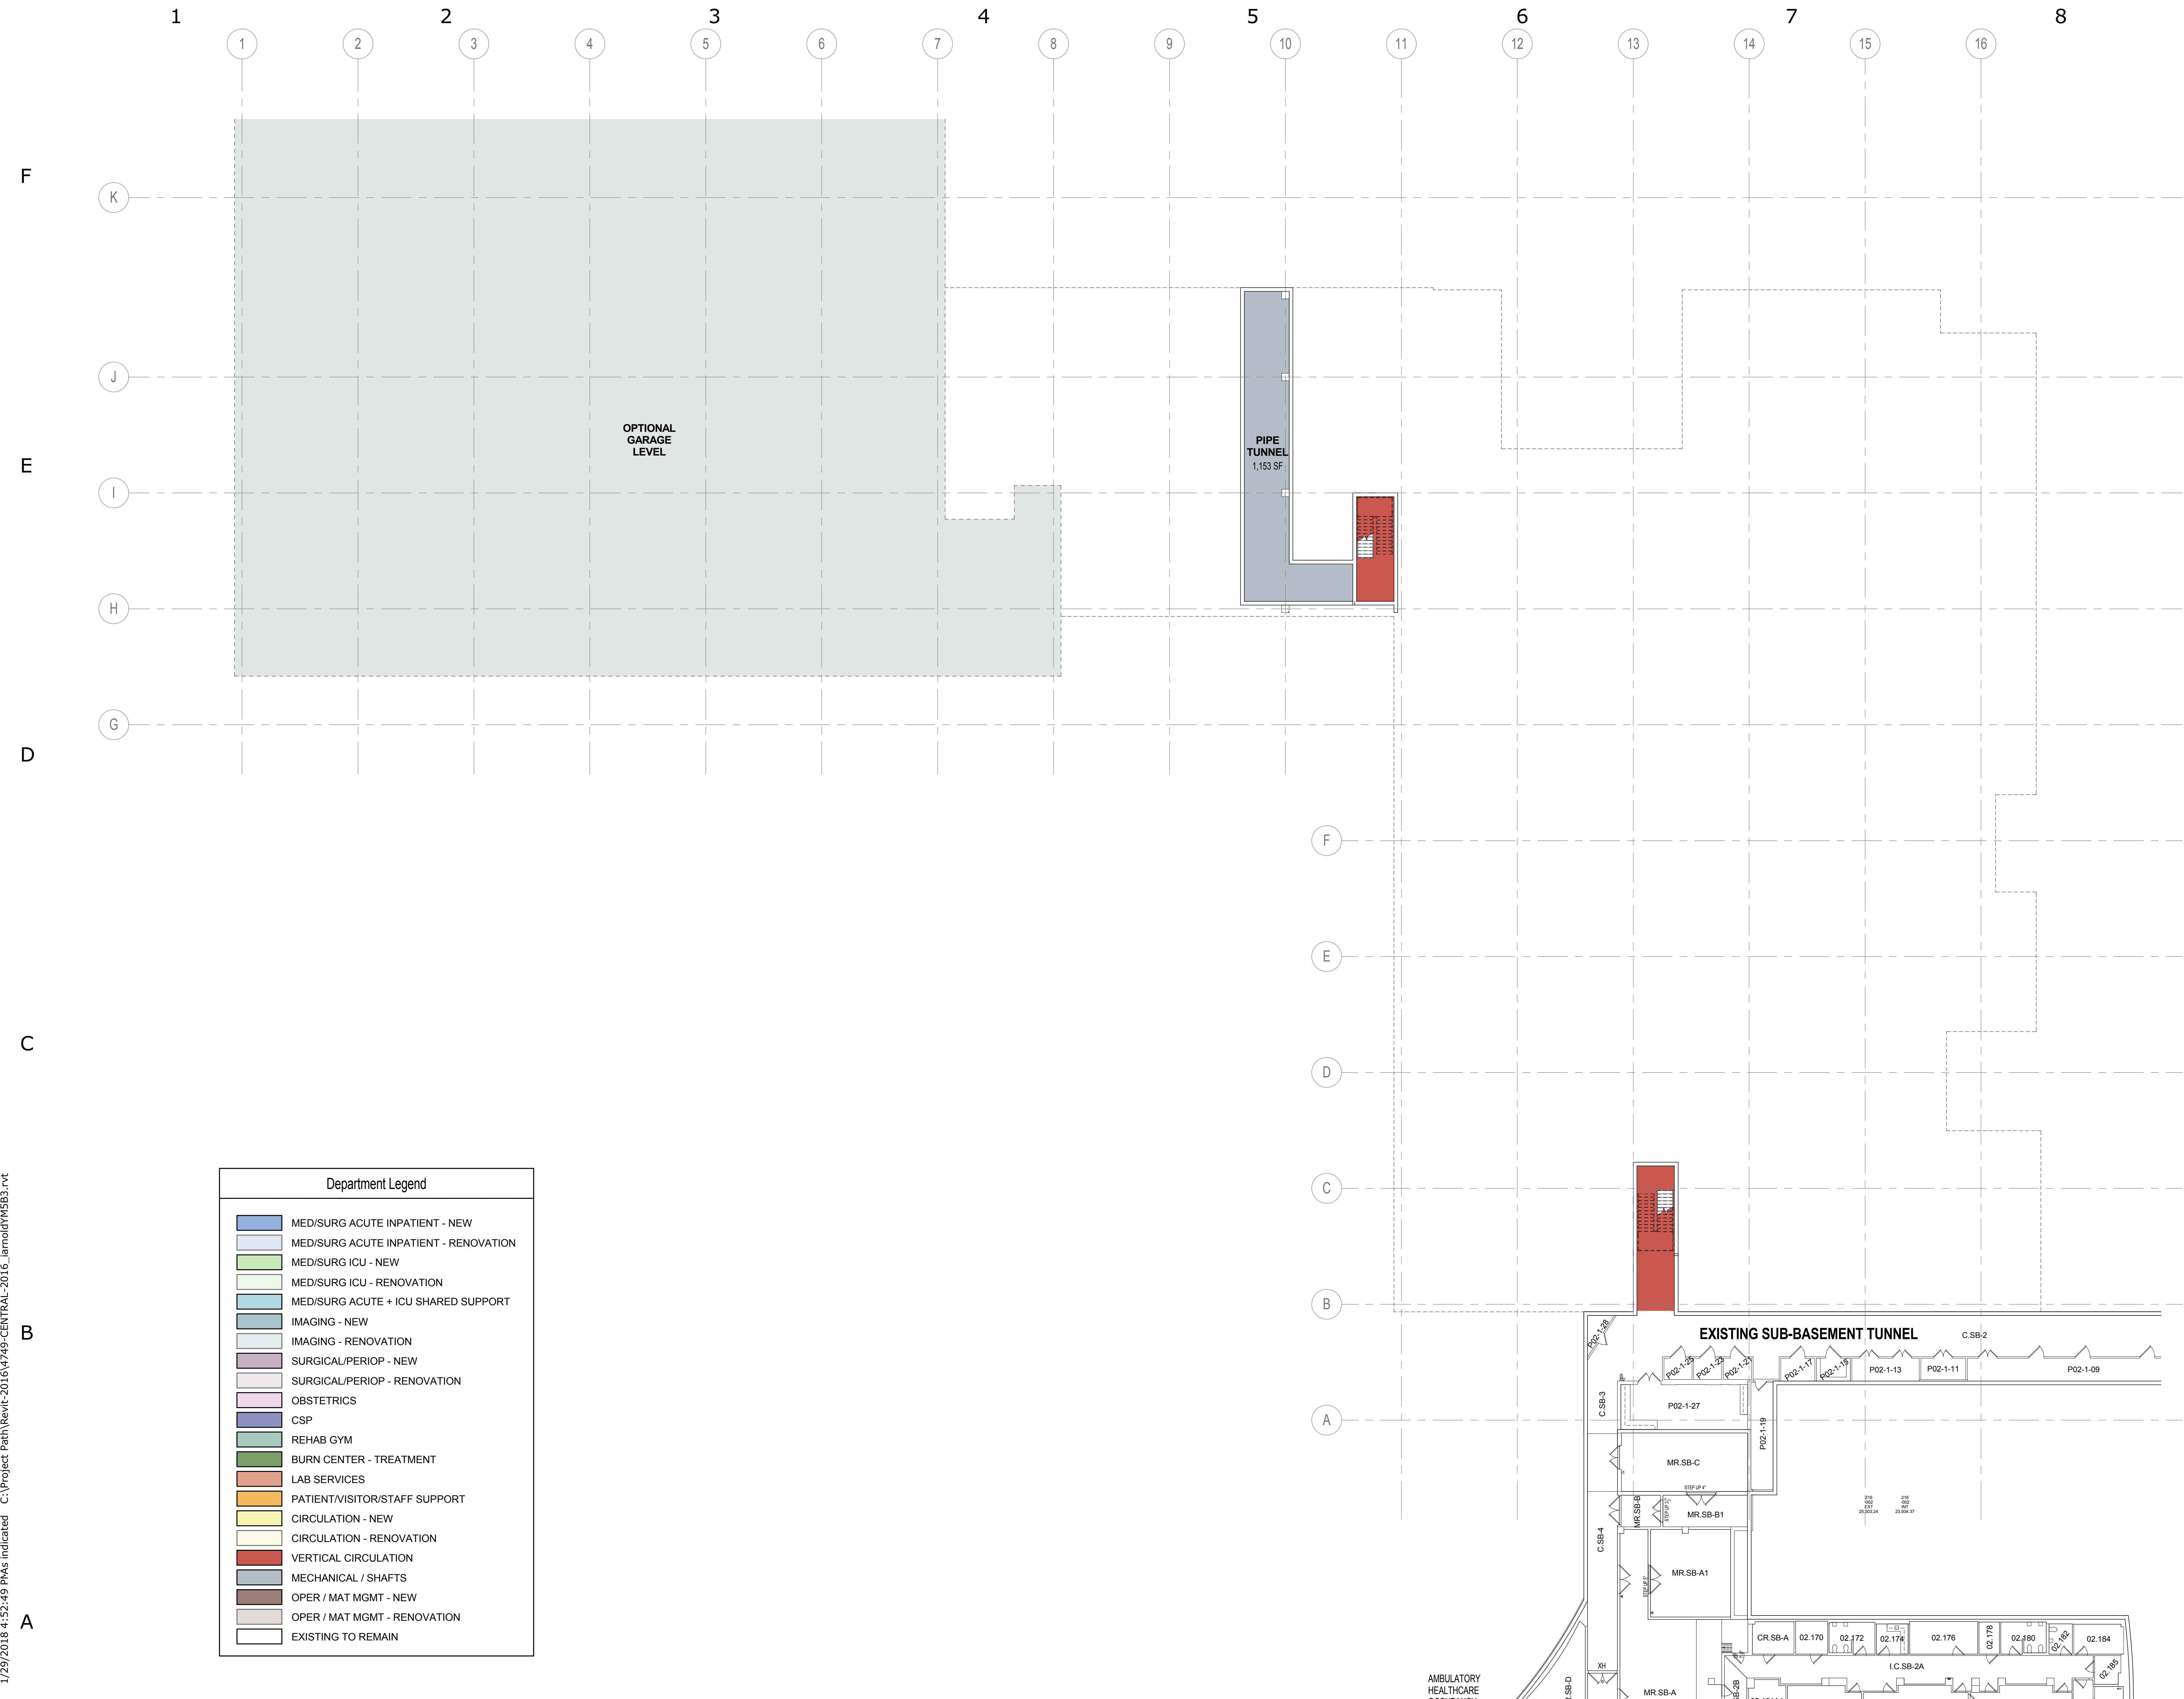

PARTIAL PLAN - LEVEL 02


1/16" = 1'-0"

CON SUBMISSION 2/1/2018

Author 1/29/2018 4:52:44 PMs indicated C:\Project Path\Revit-2016\4749-CENTRAL-2016_ismold\W5B3.rvt

1 PARTIAL PLAN - LEVEL 01
1/16" = 1'-0"

Department Legend	
	MED/SURG ACUTE INPATIENT - NEW
	MED/SURG ACUTE INPATIENT - RENOVATION
	MED/SURG ICU - NEW
	MED/SURG ICU - RENOVATION
	MED/SURG ACUTE + ICU SHARED SUPPORT
	IMAGING - NEW
	IMAGING - RENOVATION
	SURGICAL/PERIOP - NEW
	SURGICAL/PERIOP - RENOVATION
	OBSTETRICS
	CSP
	REHAB GYM
	BURN CENTER - TREATMENT
	LAB SERVICES
	PATIENT/VISITOR/STAFF SUPPORT
	CIRCULATION - NEW
	CIRCULATION - RENOVATION
	VERTICAL CIRCULATION
	MECHANICAL / SHAFTS
	OPER / MAT MGMT - NEW
	OPER / MAT MGMT - RENOVATION
	EXISTING TO REMAIN

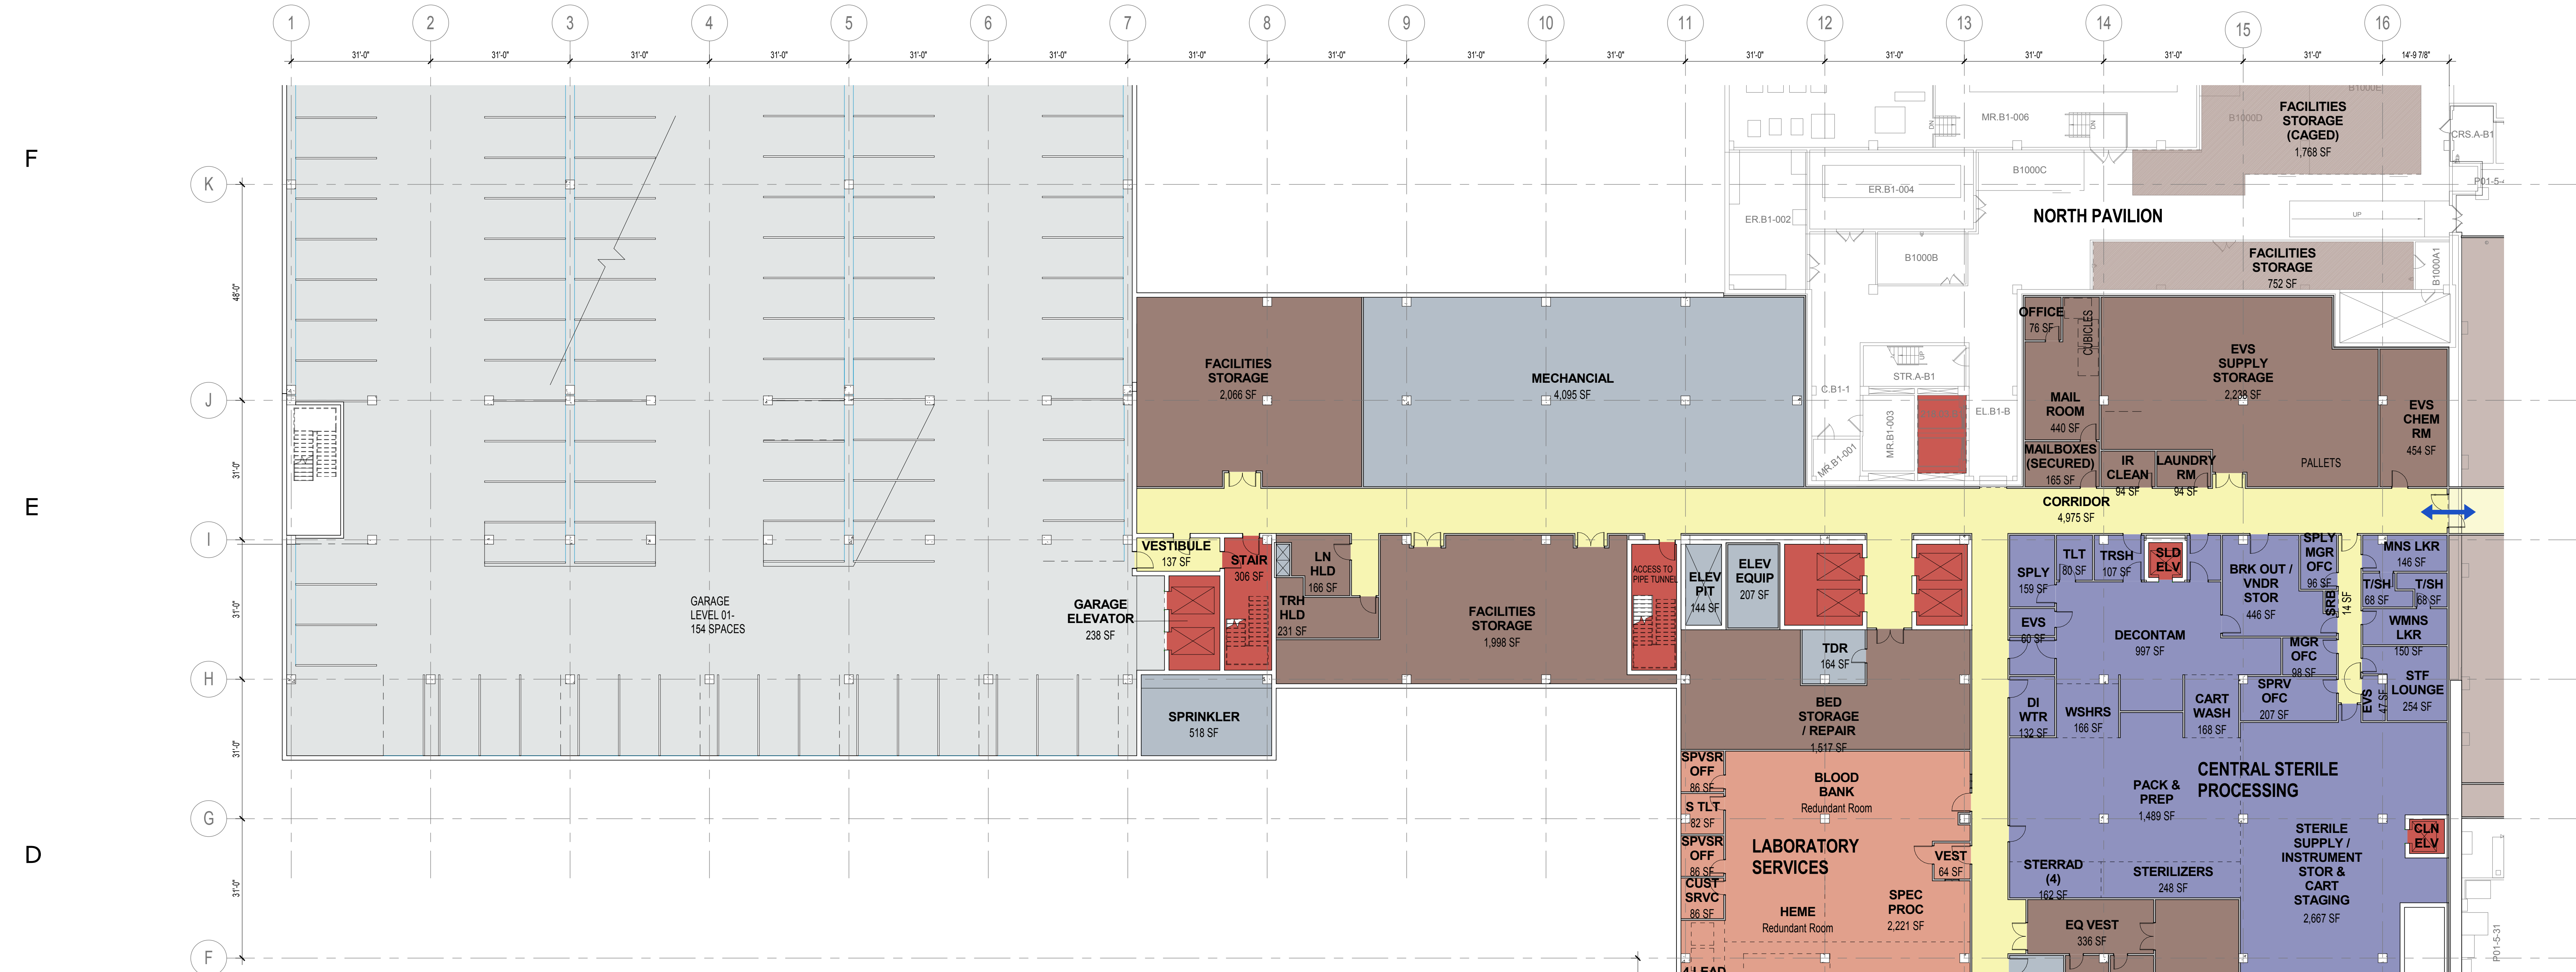

ARRAY-ARCHITECTS.COM
1 West Elm Street, Ste 400
Conshohocken, PA. 19428
o: 610-270-0599
f: 610-397-1034
SEAL:

CONSULTANTS:
CIVIL ENGINEER
MK CONSULTING ENGINEERS

WHITEHALL MILL, 3300 CLIPPER MILL ROAD, SUITE 201
BALTIMORE, MD 21211

STRUCTURAL ENGINEER
CAGLEY & ASSOCIATES, INC.

6141 EXECUTIVE BLVD.
ROCKVILLE, MD 20852

MEP ENGINEER
AEI AFFILIATED ENGINEERS

401 N. WASHINGTON ST., SUITE 400
ROCKVILLE, MD 20850


LANDSCAPE
SIKORA WELLS APPEL

8 KINGS HWY WEST, SUITE A
HADDONFIELD, NJ 08033

HOSPITAL:
JOHNS HOPKINS
BAYVIEW MEDICAL
CENTER

PROJECT:
NEW INPATIENT
BUILDING

4940 EASTERN AVENUE
BALTIMORE, MARYLAND
21224

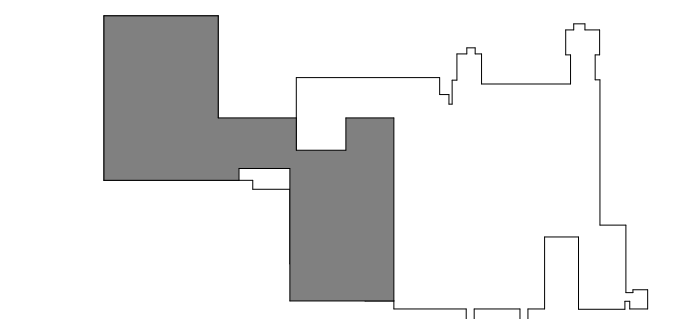

NO.	DESCRIPTION	DATE
REVISIONS/ISSUES		

SHEET TITLE:
PARTIAL PLAN -
LEVEL 01

DRAWN: Author CHECKED: Checker
CON/REF No. 00000
PROJECT No. 4749
DATE: 2/1/2018 SCALE: As indicated

SHEET NO.
A-100

This document is a copyright protected instrument of service, property of Array Architects and licensed for use in the title project only. Reproduction or use of this document without written permission of Array Architects is illegal and will be prosecuted under the law.

© COPYRIGHT - 2017 ARRAY-ARCHITECTS, INC.

CON SUBMISSION 2/1/2018

Author 1/29/2018 4:52:47 PMs indicated C:\Project Path\Revit\2016\4749-CENTRAL-2016_ismold\W5B3.rvt

Author

A

B


C

D

E

F

Department Legend	
	MED/SURG ACUTE INPATIENT - NEW
	MED/SURG ACUTE INPATIENT - RENOVATION
	MED/SURG ICU - NEW
	MED/SURG ICU - RENOVATION
	MED/SURG ACUTE + ICU SHARED SUPPORT
	IMAGING - NEW
	IMAGING - RENOVATION
	SURGICAL/PERIOP - NEW
	SURGICAL/PERIOP - RENOVATION
	OBSTETRICS
	CSP
	REHAB GYM
	BURN CENTER - TREATMENT
	LAB SERVICES
	PATIENT/VISITOR/STAFF SUPPORT
	CIRCULATION - NEW
	CIRCULATION - RENOVATION
	VERTICAL CIRCULATION
	MECHANICAL / SHAFTS
	OPER / MAT MGMT - NEW
	OPER / MAT MGMT - RENOVATION
	EXISTING TO REMAIN

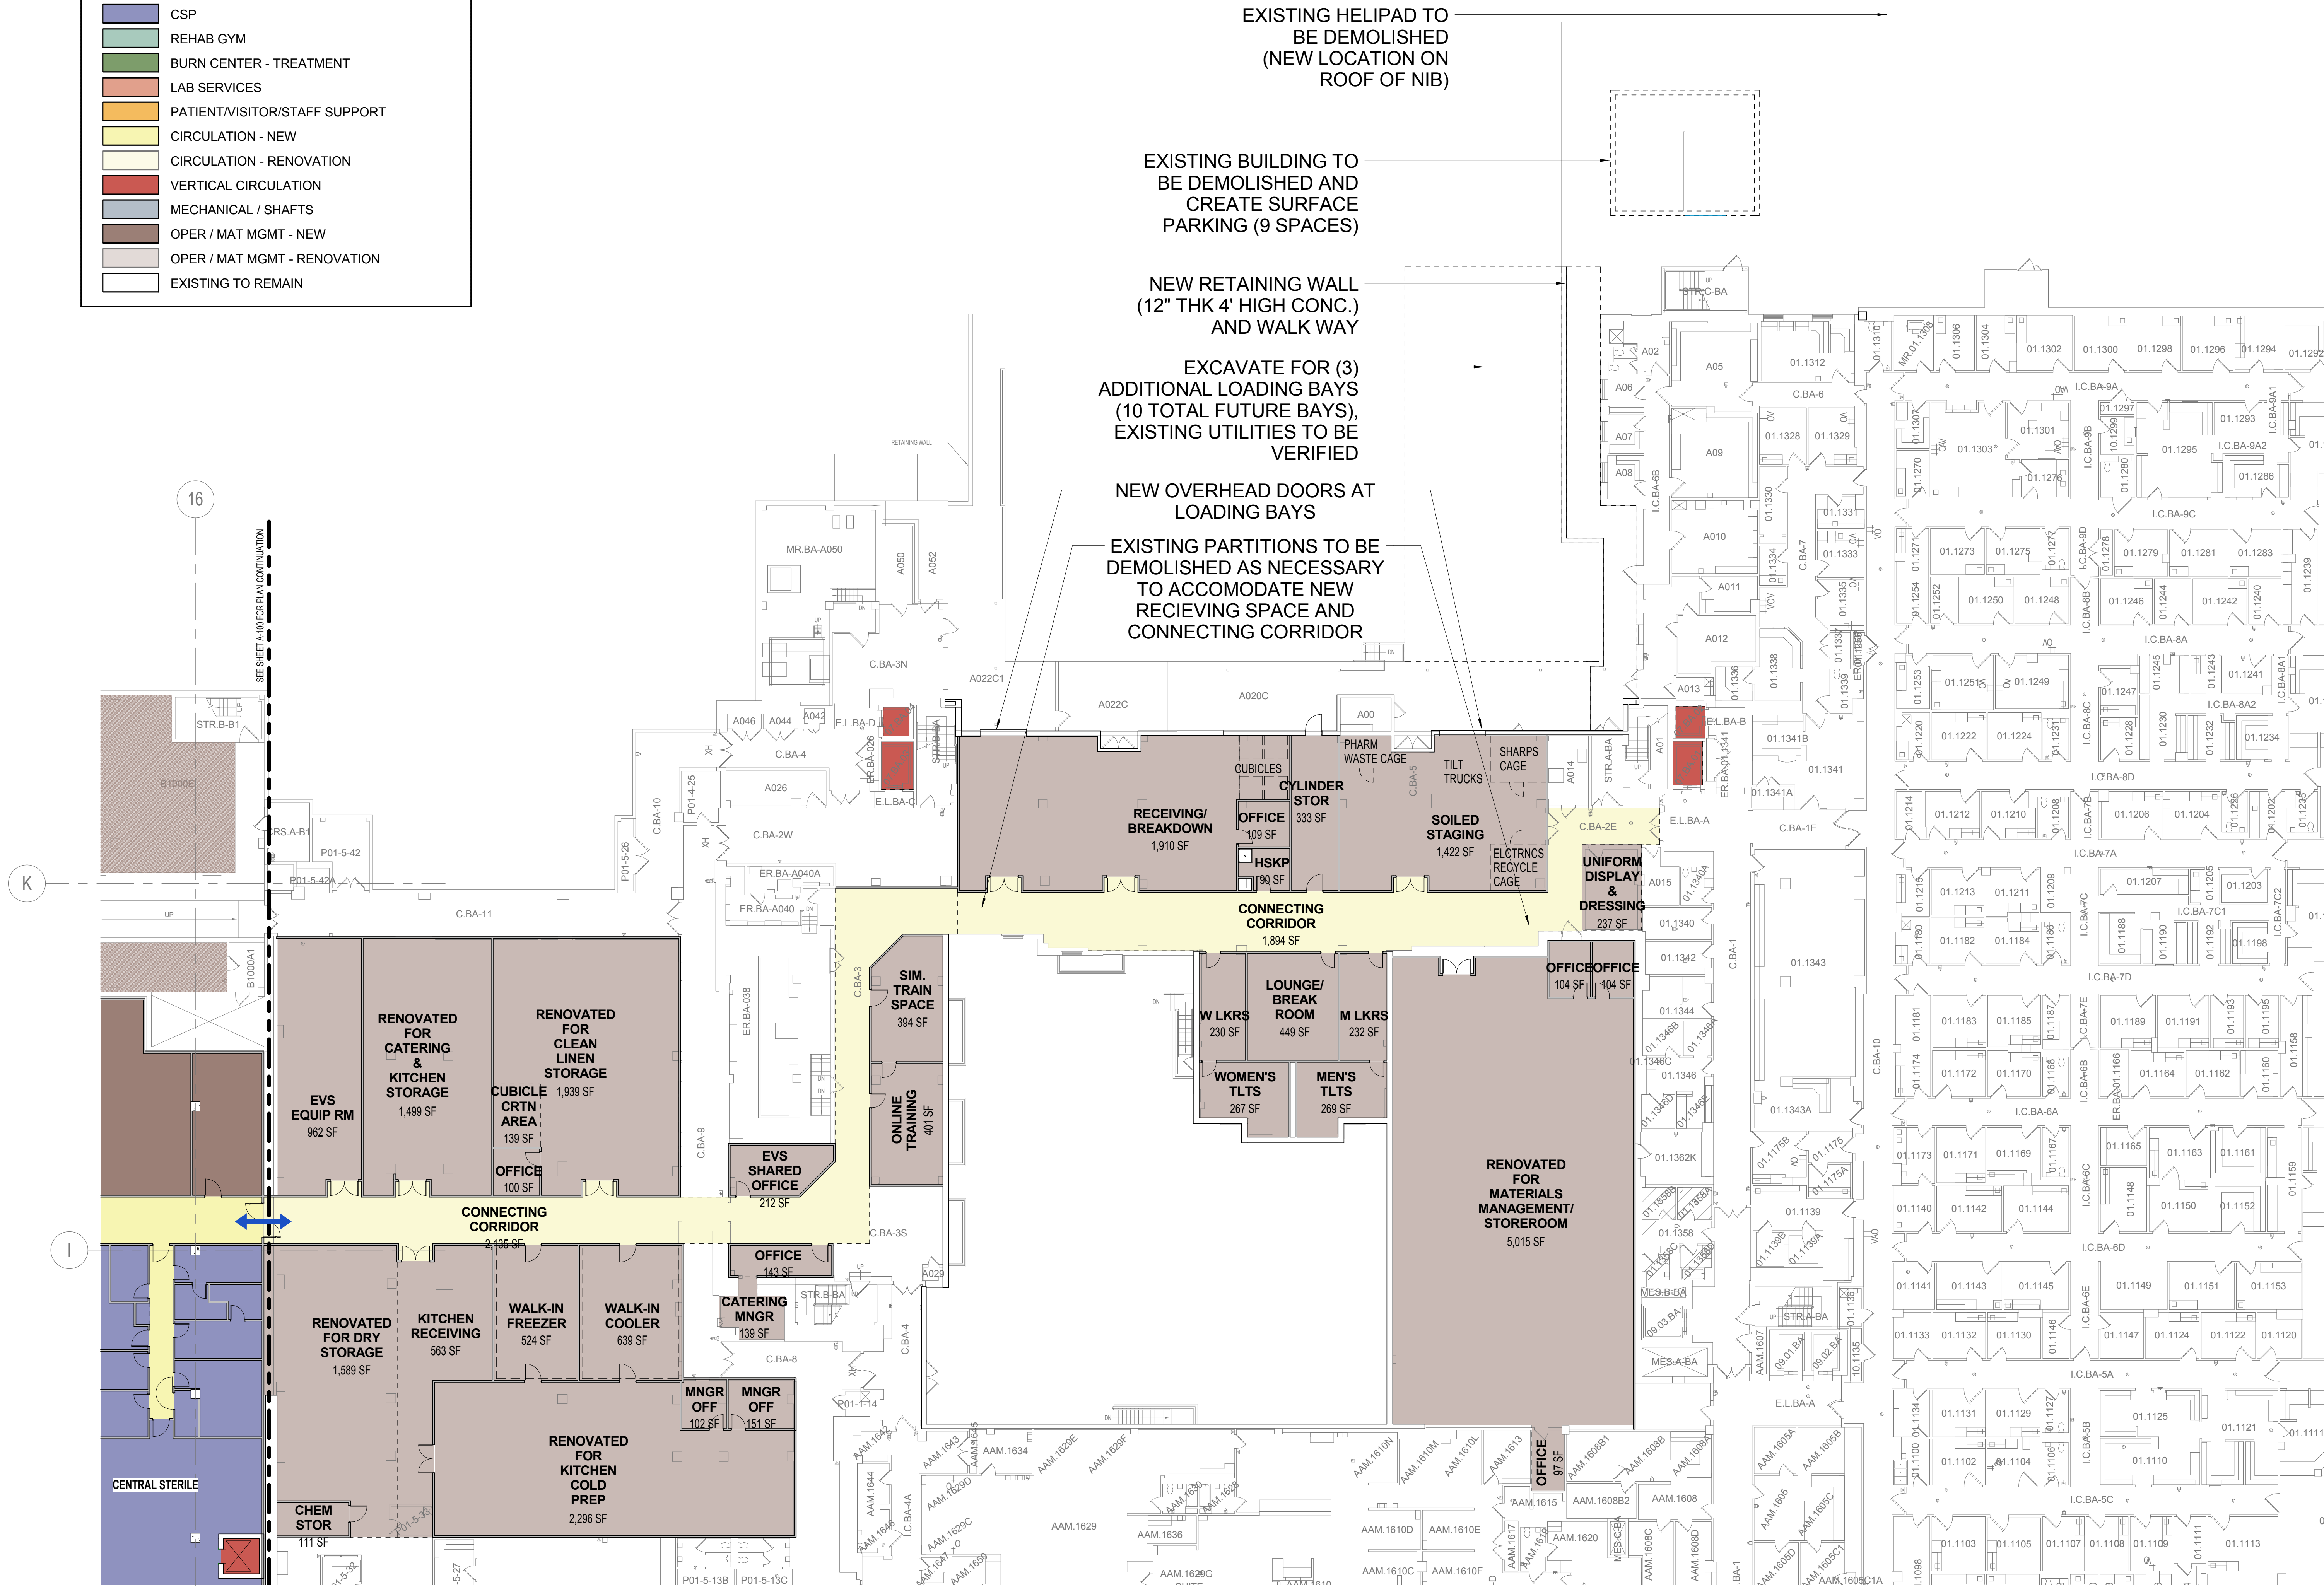

PARTIAL PLAN - LEVEL 01 LOADING DOCK

1/16" = 1'-0"



ARRAY-ARCHITECTS.COM
1 West Elm Street, Ste 400
Conshohocken, PA. 19428
o: 610-270-0599
f: 610-397-1034

SEAL:

CONSULTANTS:
CIVIL ENGINEER
MK CONSULTING ENGINEERS

WHITEHALL MILL, 3300 CLIPPER MILL ROAD, SUITE 201
BALTIMORE, MD 21211

STRUCTURAL ENGINEER
CAGLEY & ASSOCIATES, INC.

6141 EXECUTIVE BLVD.
ROCKVILLE, MD 20852

MEP ENGINEER
AEI AFFILIATED ENGINEERS

401 N. WASHINGTON ST., SUITE 400
ROCKVILLE, MD 20850


LANDSCAPE
SIKORA WELLS APPEL

8 KINGS HWY WEST, SUITE A
HADDONFIELD, NJ 08033

HOSPITAL:
JOHNS HOPKINS
BAYVIEW MEDICAL
CENTER

PROJECT:
NEW INPATIENT
BUILDING

4940 EASTERN AVENUE
BALTIMORE, MARYLAND
21224

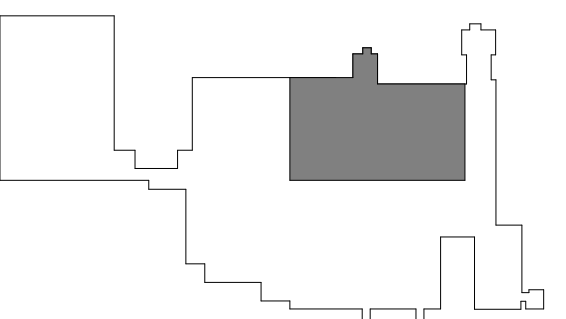

NO.	DESCRIPTION	DATE
REVISIONS/ISSUES		

SHEET TITLE:
PARTIAL PLAN -
LEVEL 01 LOADING
DOCK

DRAWN: Author CHECKED: Checker
CON/REF No. 00000
PROJECT No. 4749
DATE: 2/1/2018 SCALE: As indicated

SHEET NO.
A-100B


This document is a copyright protected instrument of service, property of Array Architects and licensed for use in the title project only. Reproduction or use of this document without written permission of Array Architects is illegal and will be prosecuted under the law.

© COPYRIGHT - 2017 ARRAY-ARCHITECTS, INC.

CON SUBMISSION

2/1/2018

Author 1/29/2018 4:52:56 PMs indicated C:\Project Path\Revit-2016\4749-CENTRAL-2016_imold\W5B3.rvt

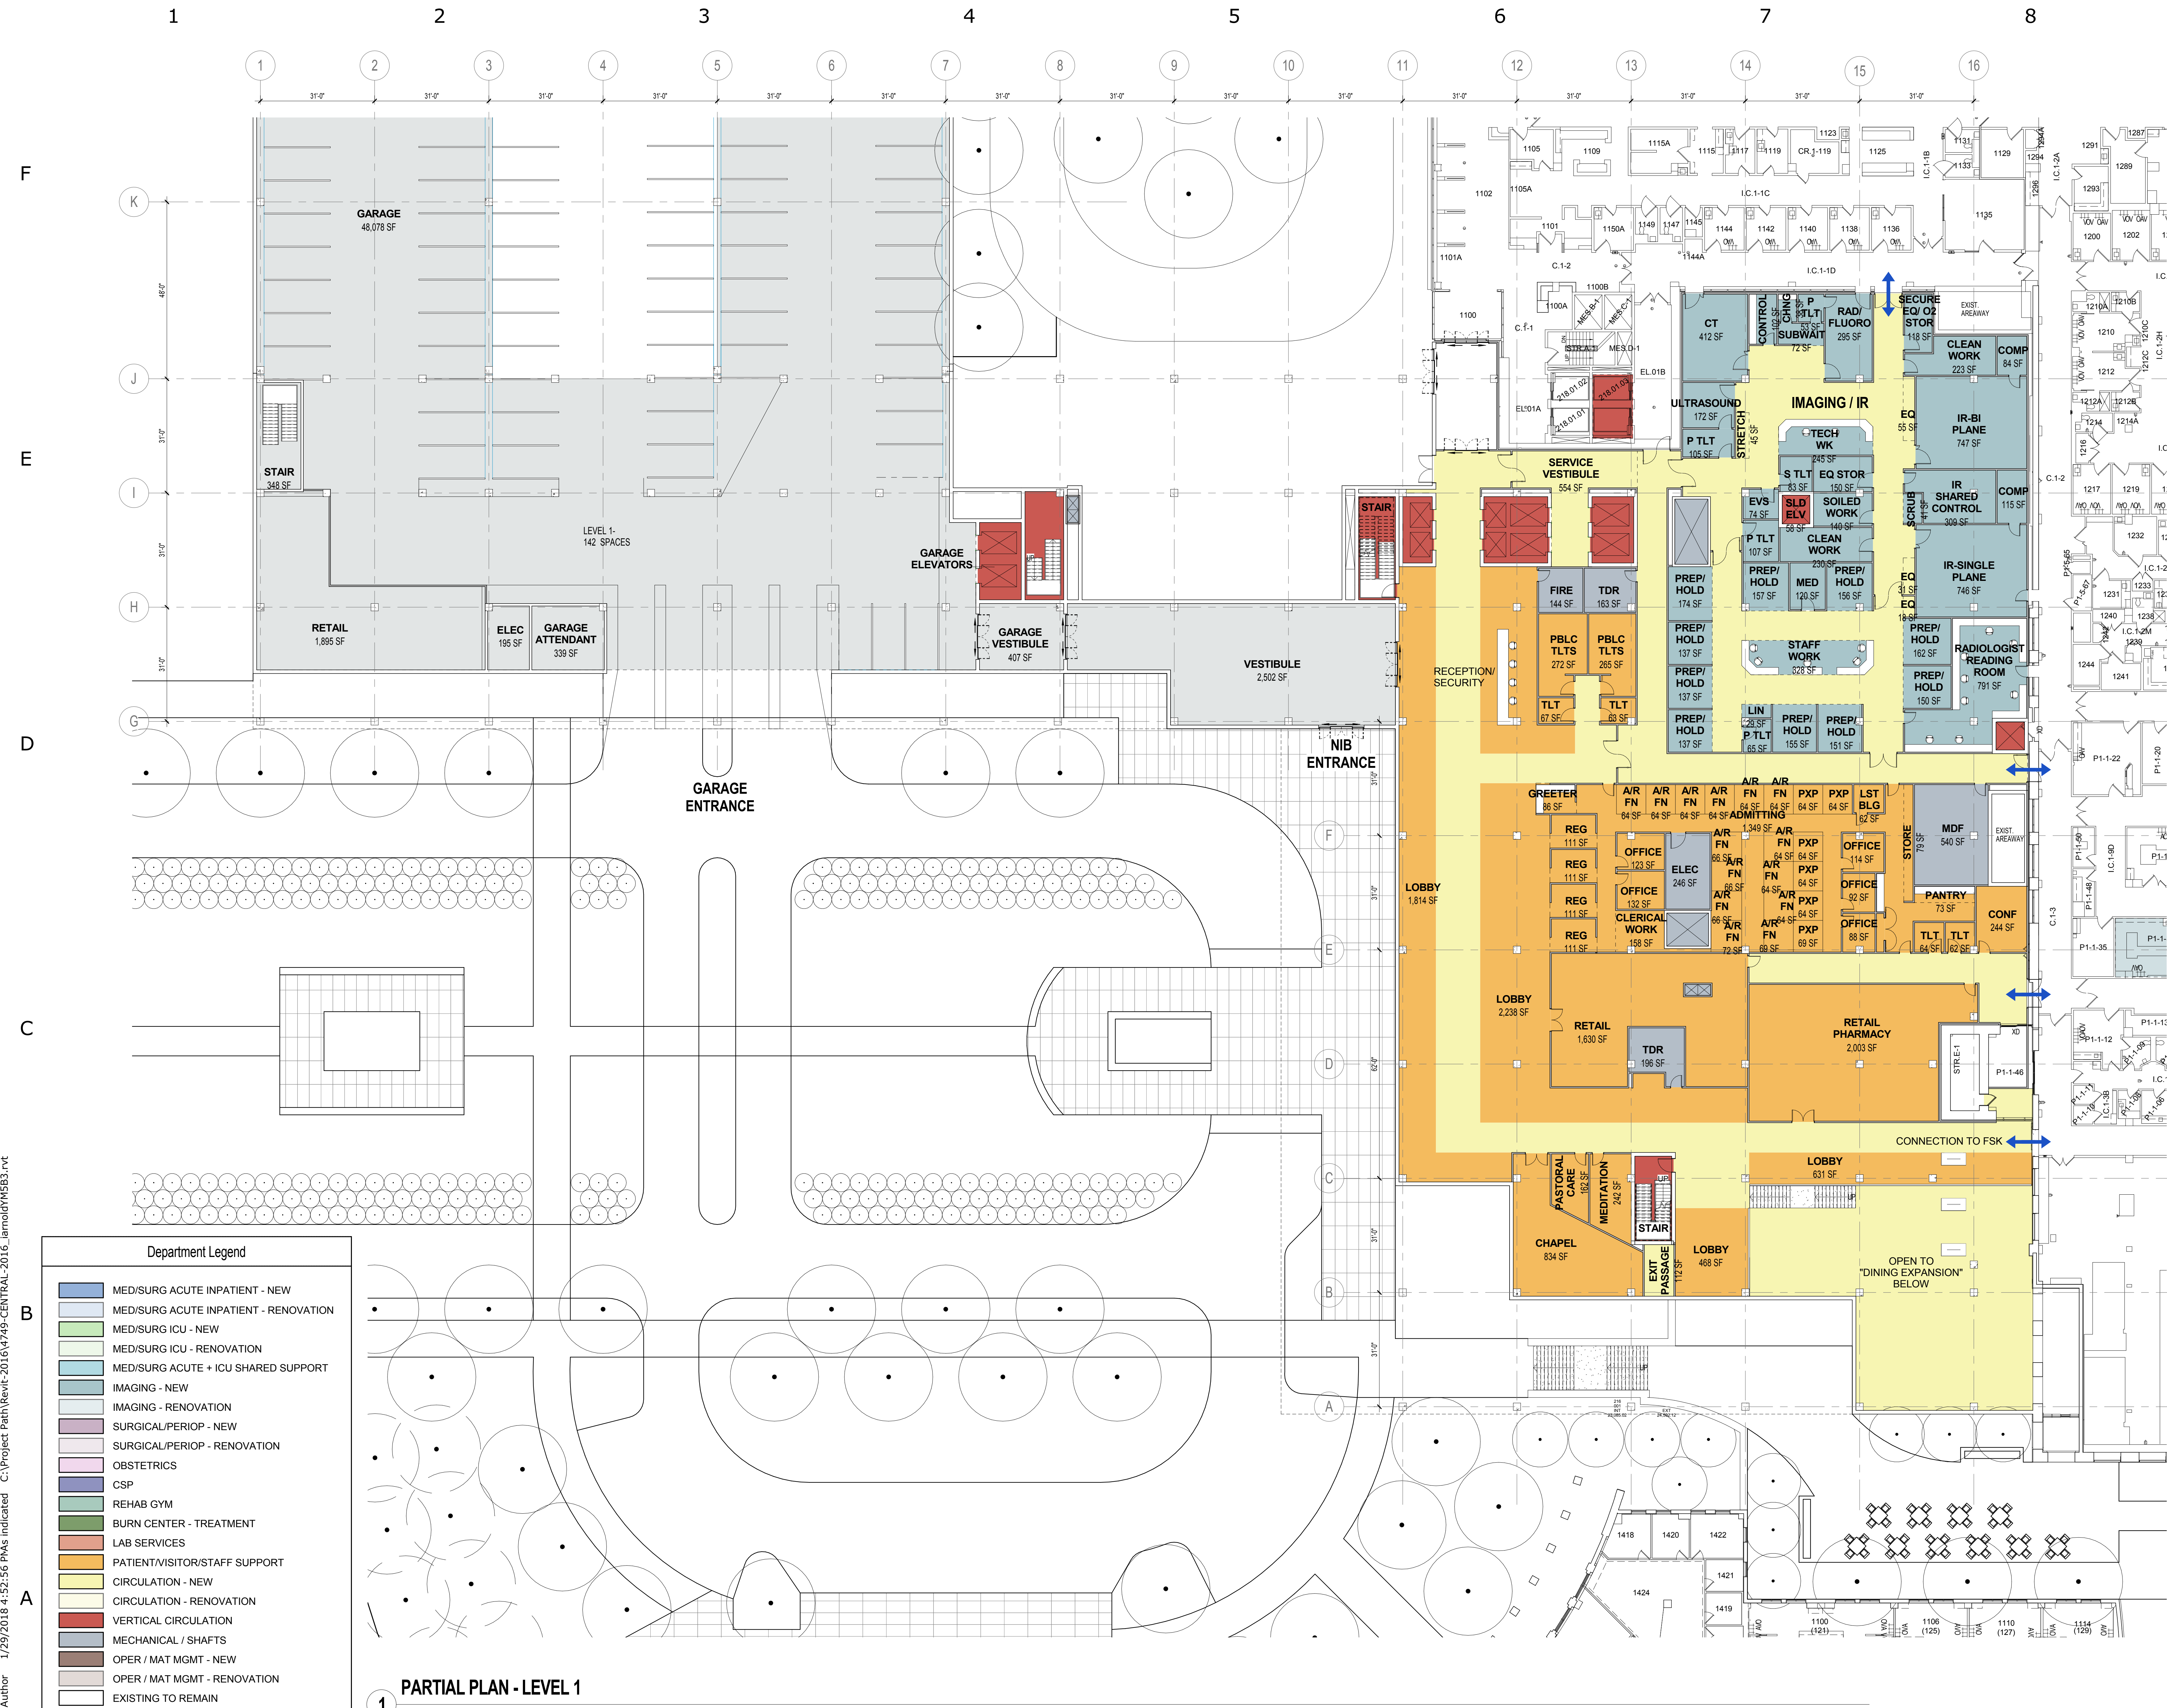

ARRAY-ARCHITECTS.COM
1 West Elm Street, Ste 400
Conshohocken, PA. 19428
o: 610-270-0599
f: 610-397-1034
SEAL:

CONSULTANTS:
CIVIL ENGINEER
MK CONSULTING ENGINEERS
WHITEHALL MILL, 3300 CLIPPER MILL ROAD, SUITE 201
BALTIMORE, MD 21211


STRUCTURAL ENGINEER
CAGLEY & ASSOCIATES, INC.
6141 EXECUTIVE BLVD.
ROCKVILLE, MD 20852

MEP ENGINEER
AEI AFFILIATED ENGINEERS
401 N. WASHINGTON ST., SUITE 400
ROCKVILLE, MD 20850

LANDSCAPE
SIKORA WELLS APPEL
8 KINGS HWY WEST, SUITE A
HADDONFIELD, NJ 08033

HOSPITAL:
JOHNS HOPKINS
BAYVIEW MEDICAL
CENTER
PROJECT:
NEW INPATIENT
BUILDING

4940 EASTERN AVENUE
BALTIMORE, MARYLAND
21224

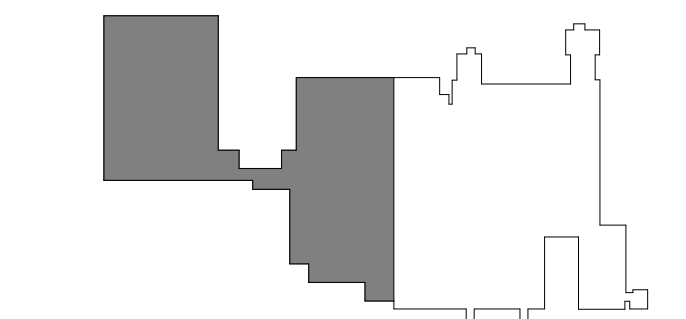

NO.	DESCRIPTION	DATE
REVISIONS/ISSUES		

SHEET TITLE:
**PARTIAL PLAN -
LEVEL 1**

DRAWN: Author CHECKED: Checker
CON/REF No. 00000
PROJECT No. 4749
DATE: 2/1/2018 SCALE: As indicated

SHEET NO.
A-101

This document is a copyright protected instrument of service, property of Array Architects and licensed for use in the title project only. Reproduction or use of this document without written permission of Array Architects is illegal and will be prosecuted under the law.
© COPYRIGHT - 2017 ARRAY-ARCHITECTS, INC.

CON SUBMISSION 2/1/2018



ARRAY-ARCHITECTS.COM
1 West Elm Street, Ste 400
Conshohocken, PA. 19428
o: 610-270-0599
f: 610-397-1034
SEAL:

CONSULTANTS:
CIVIL ENGINEER
MK CONSULTING ENGINEERS


STRUCTURAL ENGINEER
CAGLEY & ASSOCIATES, INC.

MEP ENGINEER
AEI AFFILIATED ENGINEERS

LANDSCAPE
SIKORA WELLS APPEL

HOSPITAL:
JOHNS HOPKINS
BAYVIEW MEDICAL
CENTER
PROJECT:
NEW INPATIENT
BUILDING

4940 EASTERN AVENUE
BALTIMORE, MARYLAND
21224

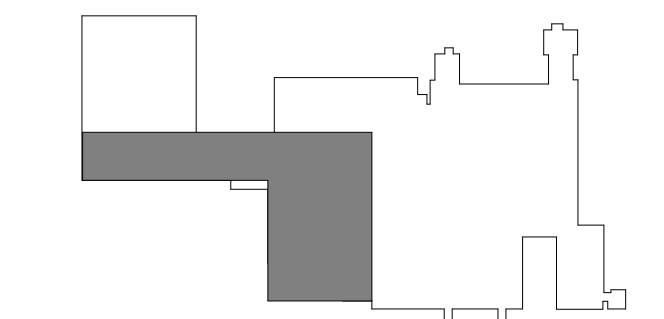

NO.	DESCRIPTION	DATE
REVISIONS/ISSUES		

SHEET TITLE:
PARTIAL PLAN -
LEVEL 3

DRAWN: Author CHECKED: Checker
CON/REF No. 00000
PROJECT No. 4749
DATE: 2/1/2018 SCALE: As indicated

SHEET NO.
A-103

This document is a copyright protected instrument of service, property of Array Architects and licensed for use in the title project only. Reproduction or use of this document without written permission of Array Architects is illegal and will be prosecuted under the law.
© COPYRIGHT - 2017 ARRAY-ARCHITECTS, INC.

CON SUBMISSION 2/1/2018



Author 1/29/2018 4:52:59 PMs indicated C:\Project Path\Revit-2016\4749-CENTRAL-2016_ismold\W5B3.rvt


WHITEHALL MILL, 3300 CLIPPER MILL ROAD, SUITE 20
BALTIMORE, MD 21211

6141 EXECUTIVE BLVD.
ROCKVILLE, MD 20852

401 N. WASHINGTON ST., SUITE 400
ROCKVILLE, MD 20850

8 KINGS HWY WEST, SUITE A
HADDONFIELD, NJ 08033

4940 EASTERN AVENUE
BALTIMORE, MARYLAND
21224

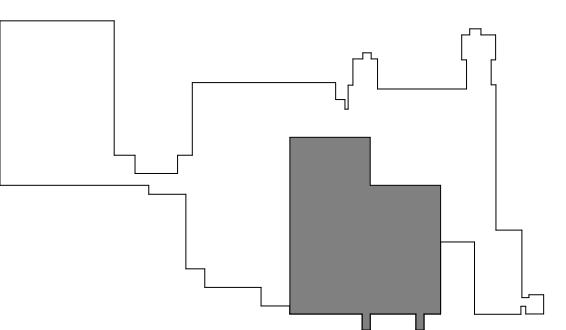

NO.	DESCRIPTION	DATE
REVISIONS/ISSUES		

DRAWN: Author **CHECKED:** Checker
CON/REF No. 00000
PROJECT No. 4749
DATE: 2/1/2018 **SCALE:** As indicated

SHEET NO.
A-103A

This document is a copyright protected instrument of service, property of Array Architects and licensed for use in the title project only. Reproduction or use of this document without written permission of Array Architects is illegal and will be prosecuted under the law.

© COPYRIGHT - 2017 ARRAY-ARCHITECTS, INC.



CON SUBMISSION 2/1/2018

Author 1/29/2018 4:53:11 PMs indicated C:\Project Path\Revit-2016\4749-CENTRAL-2016_imolm\W5B3.rvt

A1

PARTIAL PLAN - LEVEL 4

1/16" = 1'-0"

A

B

C

D

E

F

B

C

D

E

F

A1

1/16" = 1'-0"

A

B

C

D

E

F

B

C

D

E

F

A1

1/16" = 1'-0"

A

B

C

D

E

F

B

C

D

E

F

A1

1/16" = 1'-0"

A

B

C

D

E

F

B

C

D

E

F

A1

1/16" = 1'-0"

A

B

C

D

E

F

B

C

D

E

F

A1

1/16" = 1'-0"

A

B

C

D

E

F

B

C

D

E

F

A1

1/16" = 1'-0"

A

B

C

D

E

F

B

C

D

E

F

A1

1/16" = 1'-0"

A

B

C

D

E

F

B

C

D

E

F

A1

1/16" = 1'-0"

A

B

C

D

E

F

B

C

D

E

F

A1

1/16" = 1'-0"

A

B

C

D

E

F

B

C

D

E

F

A1

1/16" = 1'-0"

A

B

C

D

E

F

B

C

D

E

F

A1

1/16" = 1'-0"

A

B

C

D

E

F

B

C

D

E

F

A1

1/16" = 1'-0"

A

B

C

D

E

F

B

C

D

E

F

A1

1/16" = 1'-0"

A

B

C

D

E

F

B

C

D

E

F

A1

1/16" = 1'-0"

A

B

C

D

E

F

B

C

D

E

F

A1

1/16" = 1'-0"

A

B

C

D

E

F

B

C

D

E

F

A1

1/16" = 1'-0"

A

B

C

D

E

F

B

C

D

E

F

A1

1/16" = 1'-0"

A

B

C

D

E

F

B

C

D

E

F

A1

1/16" = 1'-0"

A

B

C

D

E

F

B

C

D

E

F

A1

1/16" = 1'-0"

A

B

C

D

E

F

B

C

D

E

F

A1

1/16" = 1'-0"

A

B

C

D

E

F

B

C

D

E

F

A1

1/16" = 1'-0"

A

B

C

D

E

F

B

C

D

E

F

A1

1/16" = 1'-0"

A

B

C

D

E

F

B

C

D

E

F

A1

1/16" = 1'-0"

A

B

C

D

E

F

B

C

D

E

F

A1

1/16" = 1'-0"

A

B

C

D

E

F

B

C

D

E

F

A1

1/16" = 1'-0"

A

B

C

D

E

F

B

C

D

E

F

A1

1/16" = 1'-0"

A

B

C

D

E

F

B

C

D

E

F

A1

1/16" = 1'-0"

A

B

C

D

E

F

B

C

D

E

F

A1

1/16" = 1'-0"

A

B

C

D

E

F

B

C

D

E

F

A1

1/16" = 1'-0"

A

B

C

D

E

F

B

C

SHEET TITLE:


DRAWN: Author **CHECKED:** Checker
CON/REF No. 00000

DATE: 2/1/2018 **SCALE:** As indicated

SHEET NO.

A-105

This document is a copyright protected instrument of service, property of Array Architects and licensed for use in the title project only. Reproduction or use of this document without written permission of Array Architects is illegal and will be prosecuted under the law.

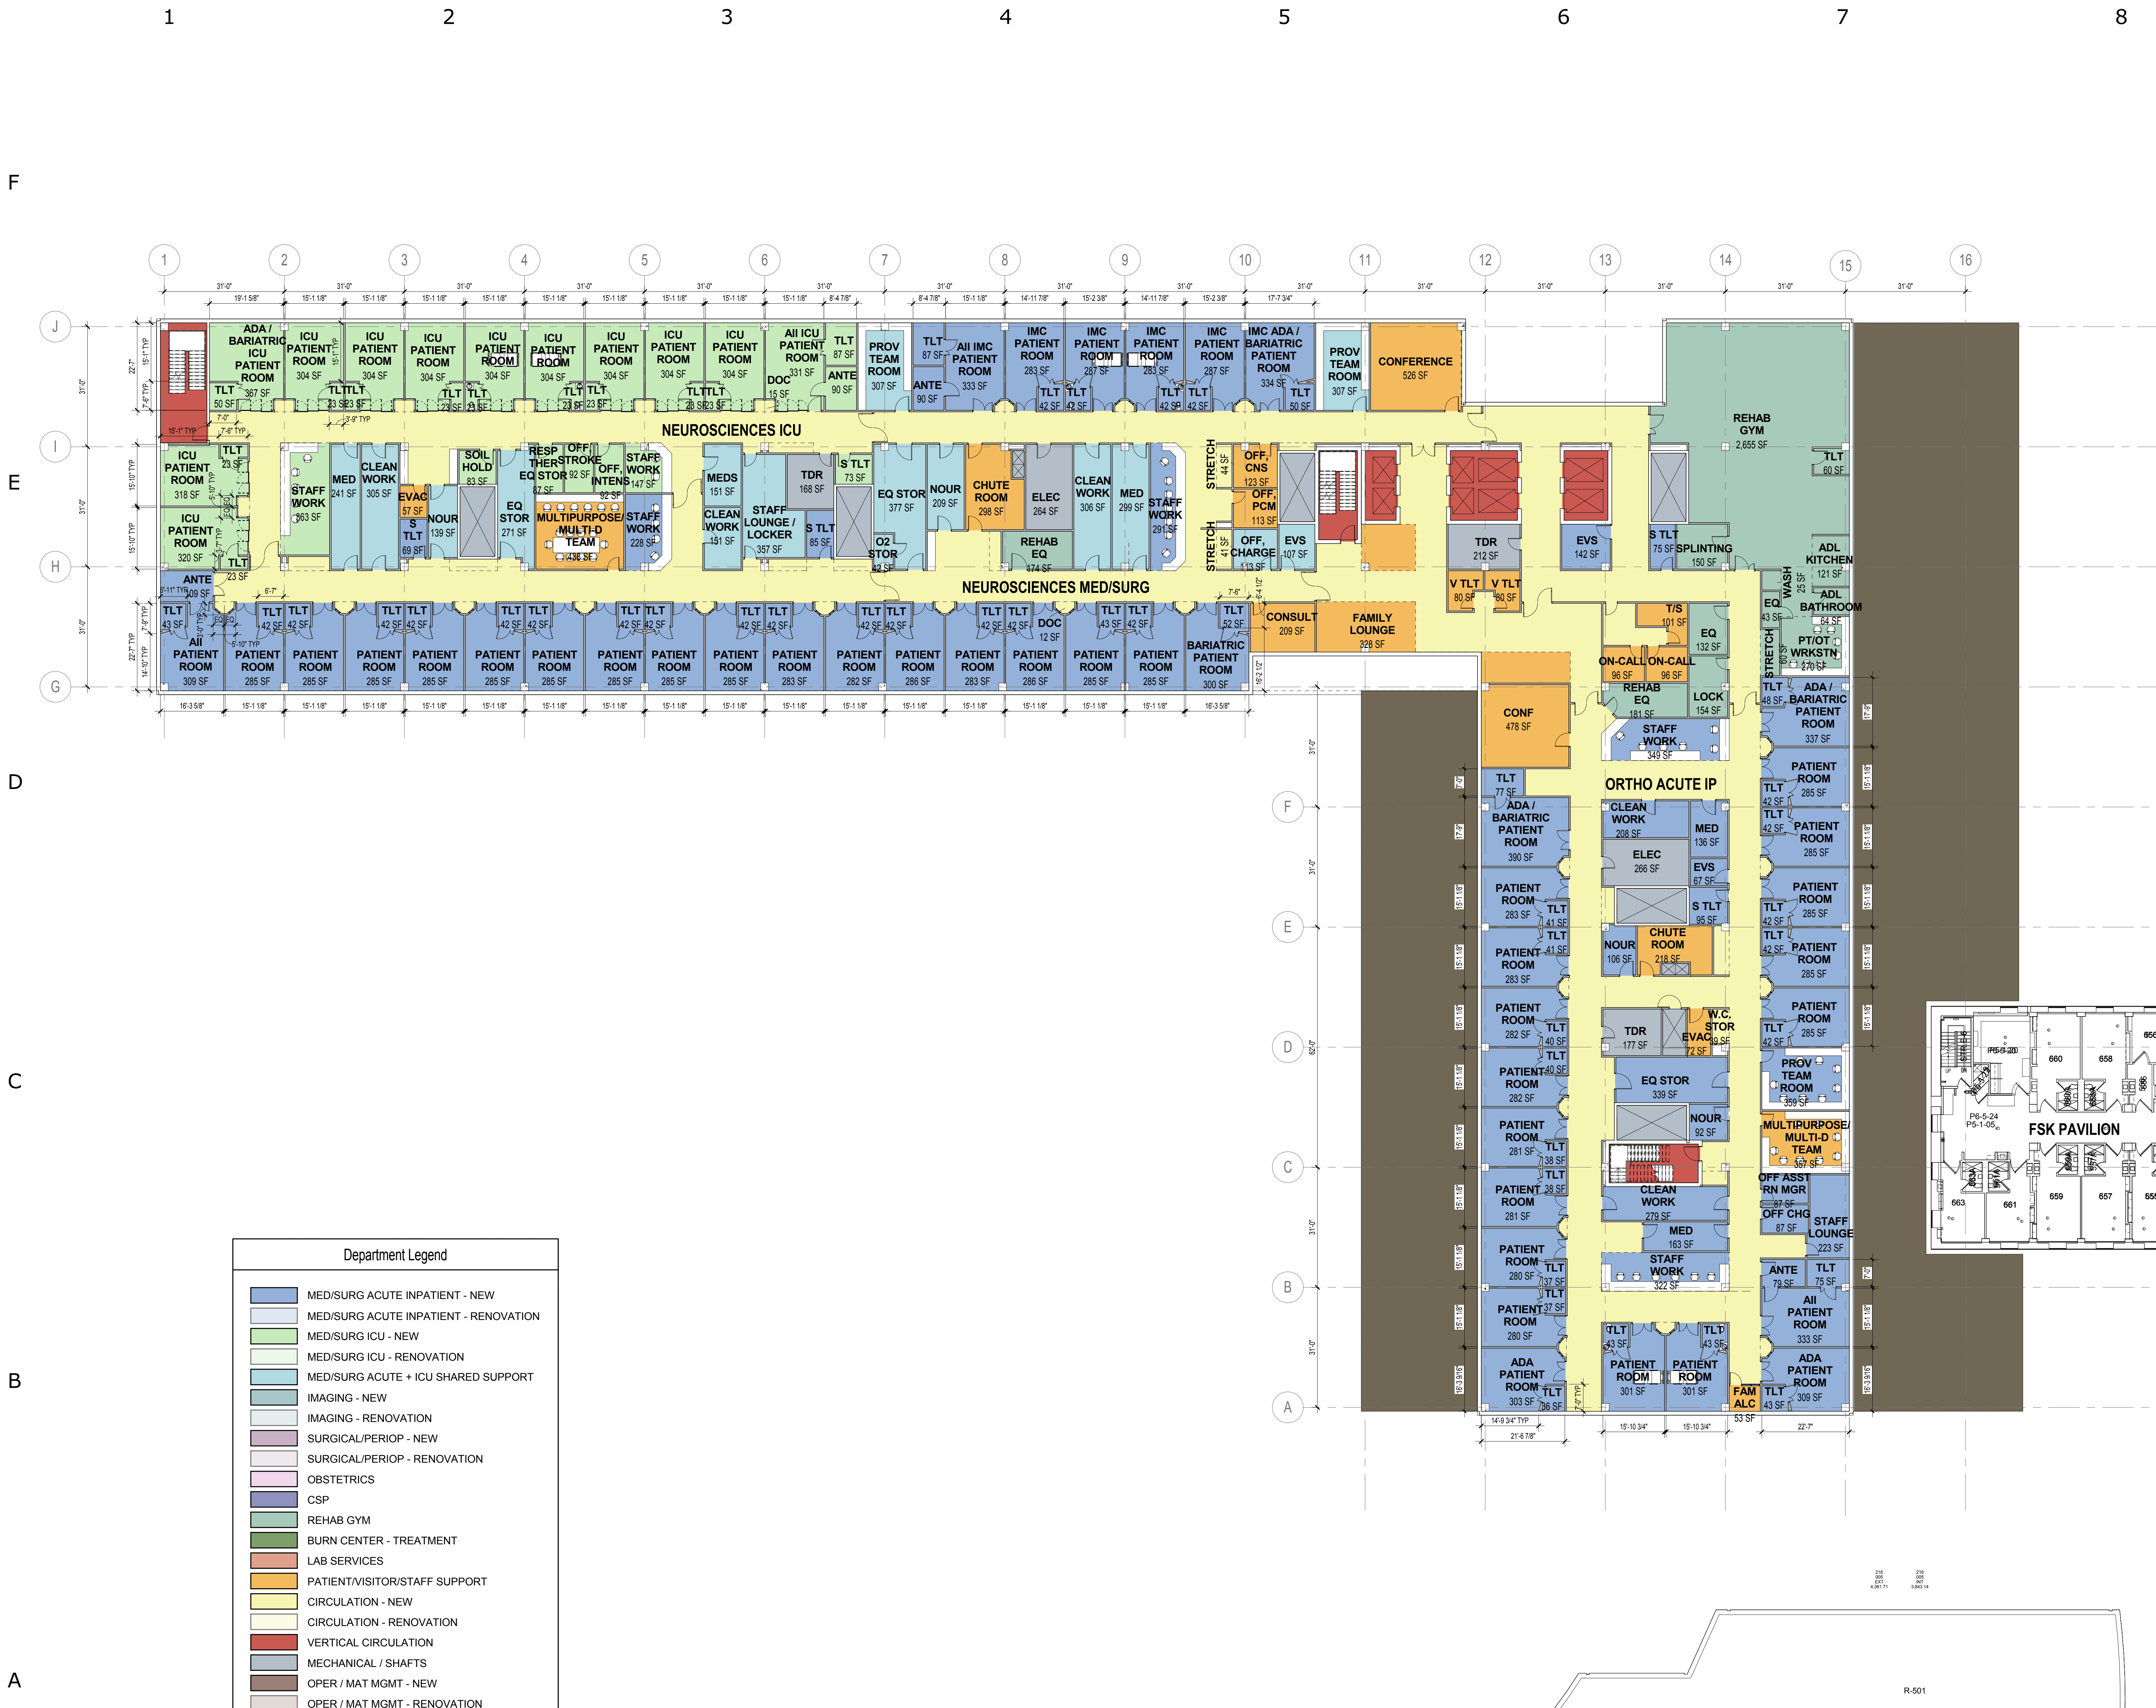

PARTIAL PLAN - LEVEL 5

$$1/16" = 1'-0"$$

CON SUBMISSION

2/1/2018

Author 1/29/2018 4:53:24 PMs indicated C:\Project Path\Revit-2016\4749-CENTRAL-2016_ismold\W5B3.rvt

Author

A


B

C

D

E

F

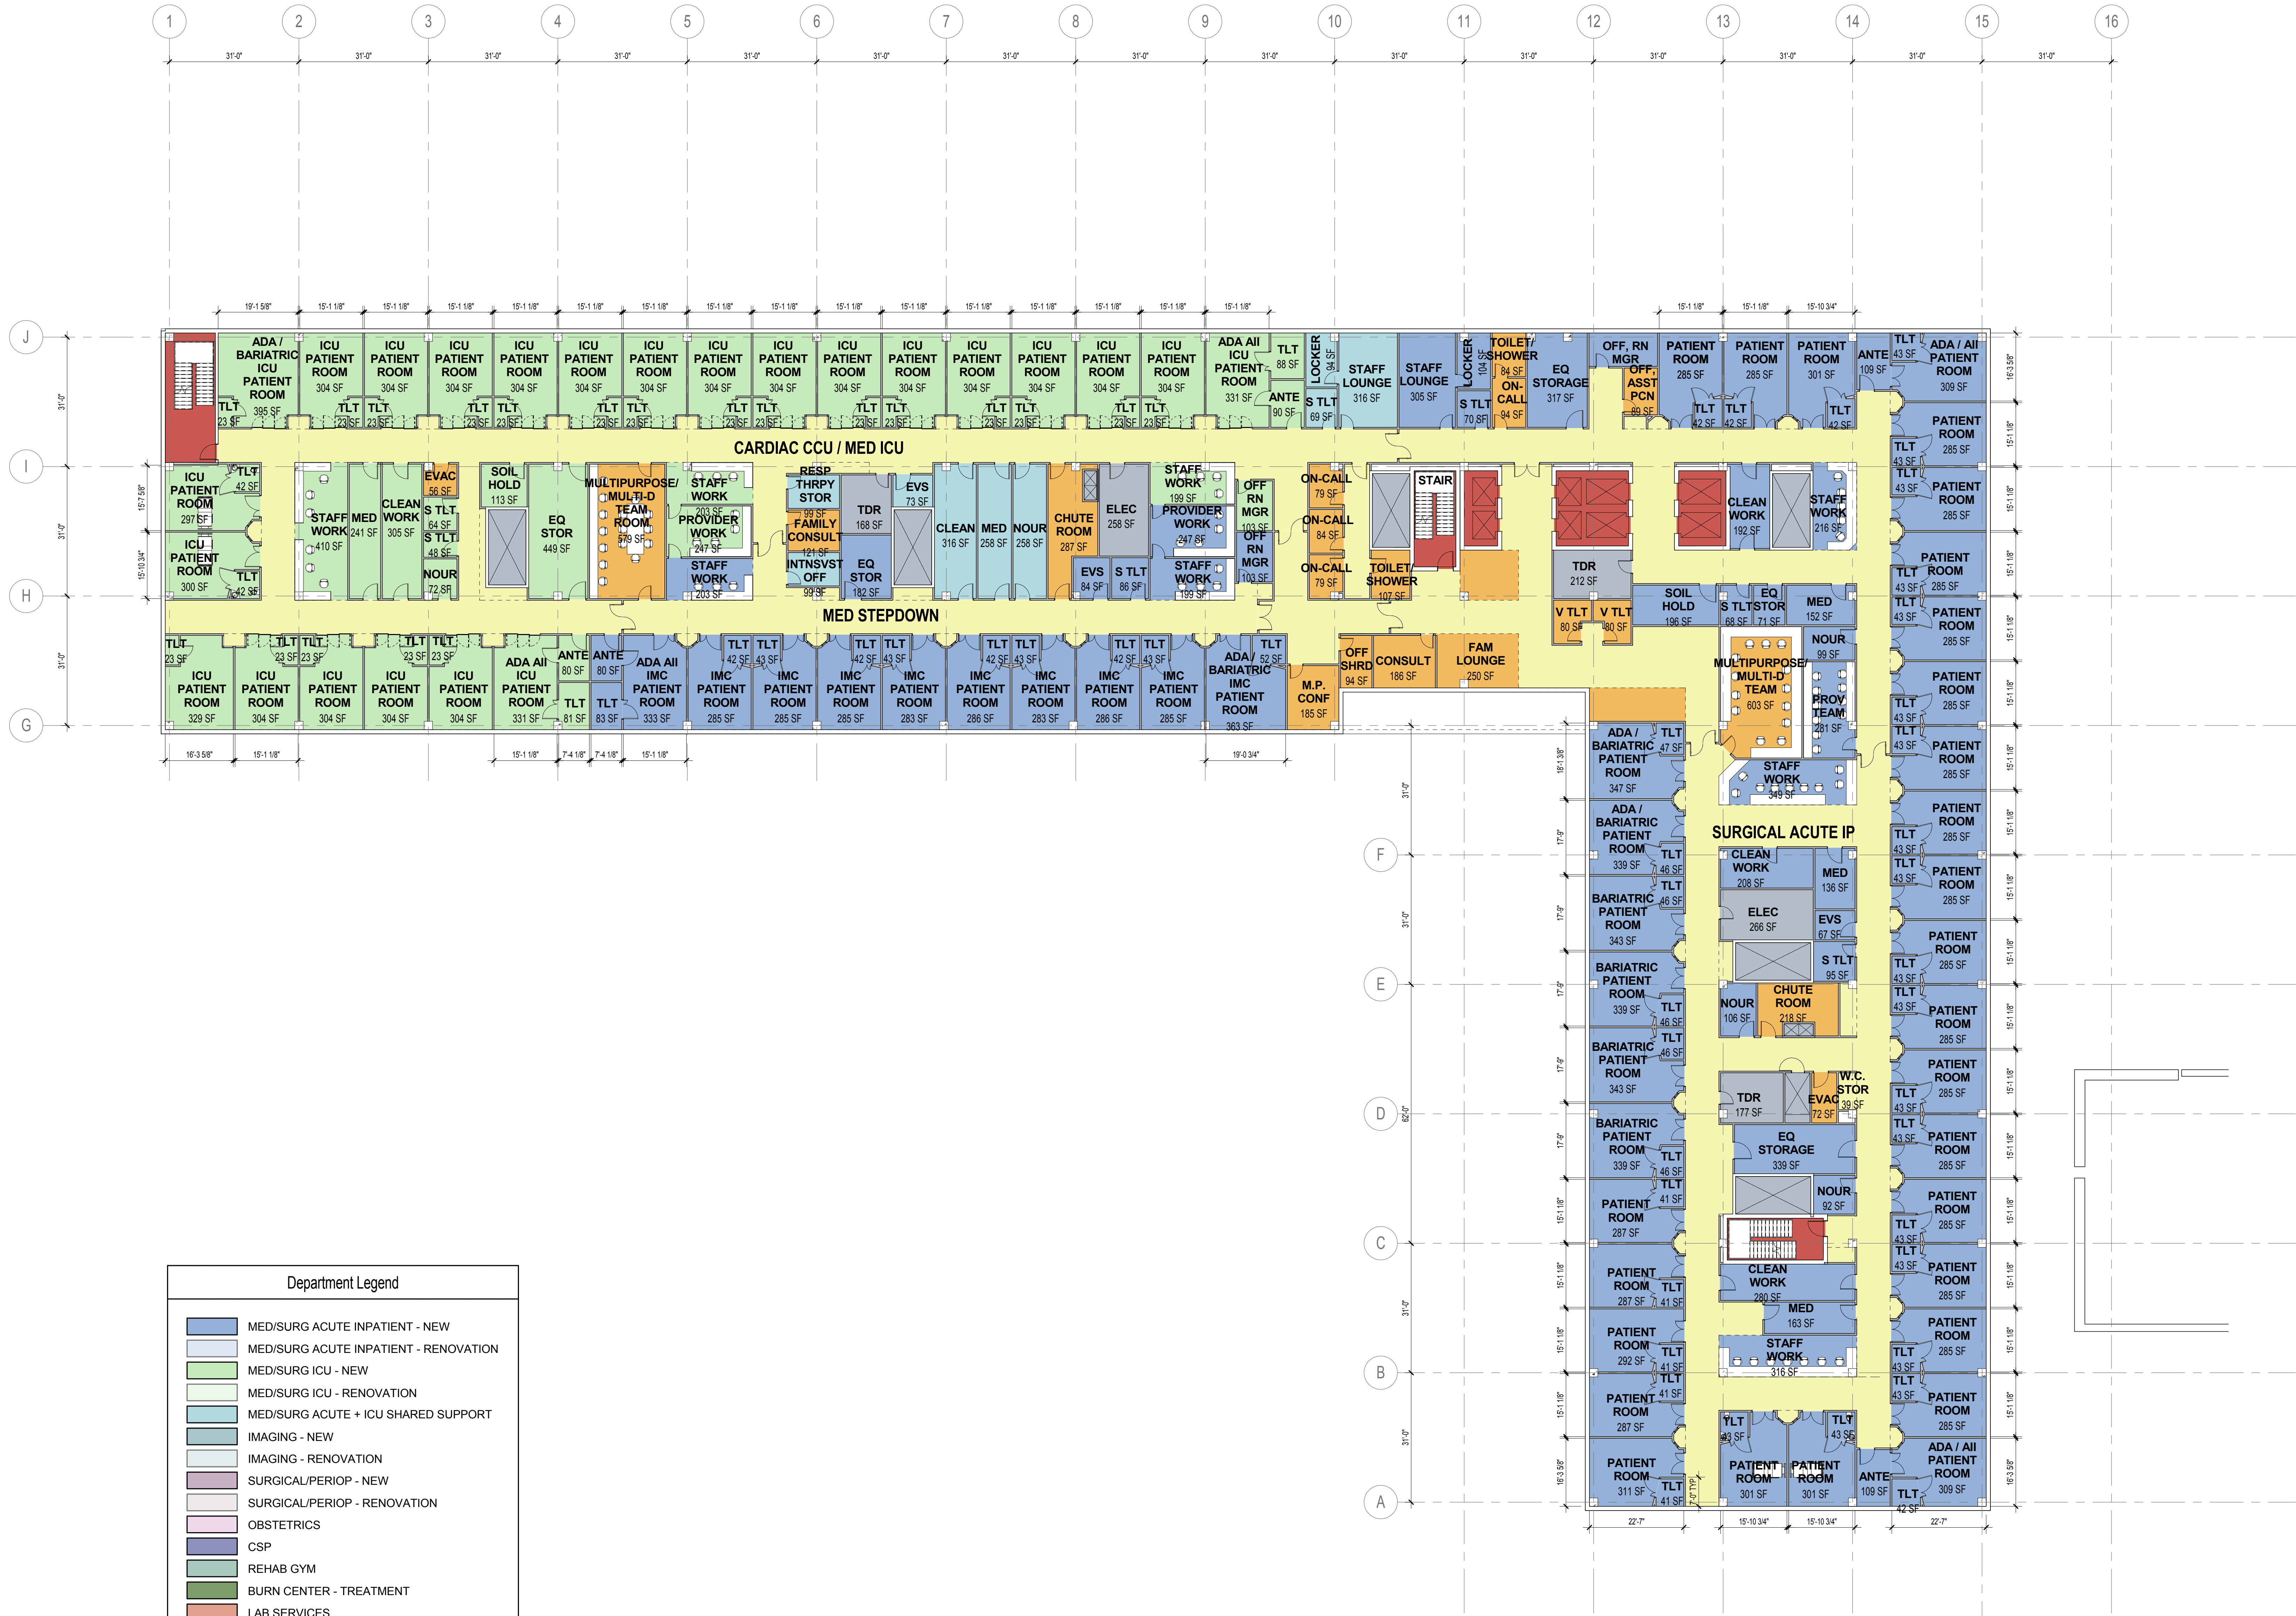

Department Legend	
	MED/SURG ACUTE INPATIENT - NEW
	MED/SURG ACUTE INPATIENT - RENOVATION
	MED/SURG ICU - NEW
	MED/SURG ICU - RENOVATION
	MED/SURG ACUTE + ICU SHARED SUPPORT
	IMAGING - NEW
	IMAGING - RENOVATION
	SURGICAL/PERIOP - NEW
	SURGICAL/PERIOP - RENOVATION
	OBSTETRICS
	CSP
	REHAB GYM
	BURN CENTER - TREATMENT
	LAB SERVICES
	PATIENT/VISITOR/STAFF SUPPORT
	CIRCULATION - NEW
	CIRCULATION - RENOVATION
	VERTICAL CIRCULATION
	MECHANICAL / SHAFTS
	OPER / MAT MGMT - NEW
	OPER / MAT MGMT - RENOVATION
	EXISTING TO REMAIN

1

PARTIAL PLAN - LEVEL 6

1/16" = 1'-0"



ARRAY-ARCHITECTS.COM
1 West Elm Street, Ste 400
Conshohocken, PA. 19428
o: 610-270-0599
f: 610-397-1034
SEAL:

CONSULTANTS:
CIVIL ENGINEER
MK CONSULTING ENGINEERS

WHITEHALL MILL, 3300 CLIPPER MILL ROAD, SUITE 201
BALTIMORE, MD 21211

STRUCTURAL ENGINEER
CAGLEY & ASSOCIATES, INC.

6141 EXECUTIVE BLVD.
ROCKVILLE, MD 20852

MEP ENGINEER
AEI AFFILIATED ENGINEERS

401 N. WASHINGTON ST., SUITE 400
ROCKVILLE, MD 20850


LANDSCAPE
SIKORA WELLS APPEL

8 KINGS HWY WEST, SUITE A
HADDONFIELD, NJ 08033

HOSPITAL:
JOHNS HOPKINS
BAYVIEW MEDICAL
CENTER

PROJECT:
NEW INPATIENT
BUILDING

4940 EASTERN AVENUE
BALTIMORE, MARYLAND
21224

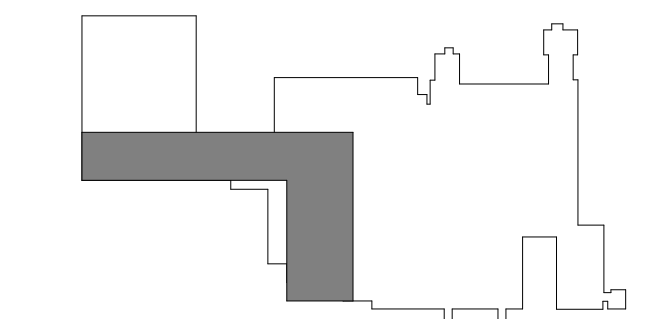

NO.	DESCRIPTION	DATE
REVISIONS/ISSUES		

SHEET TITLE:
PARTIAL PLAN -
LEVEL 6

DRAWN: Author CHECKED: Checker
CON/REF No. 00000
PROJECT No. 4749
DATE: 2/1/2018 SCALE: As indicated

SHEET NO.
A-106

This document is a copyright protected instrument of service, property of Array Architects and licensed for use in the title project only. Reproduction or use of this document without written permission of Array Architects is illegal and will be prosecuted under the law.

© COPYRIGHT - 2017 ARRAY-ARCHITECTS, INC.

CON SUBMISSION

2/1/2018

Author 1/29/2018 4:53:26 PMs indicated C:\Project Path\Revit-2016\4749-CENTRAL-2016_ismold\W5B3.rvt

1

A

B

C

D







E


F

1

PARTIAL PLAN - LEVEL 7

1/16" = 1'-0"

      Department Legend	
	MED/SURG ACUTE INPATIENT - NEW
	MED/SURG ACUTE INPATIENT - RENOVATION
	MED/SURG ICU - NEW
	MED/SURG ICU - RENOVATION
	MED/SURG ACUTE + ICU SHARED SUPPORT
	IMAGING - NEW
	IMAGING - RENOVATION
	SURGICAL/PERIOP - NEW
	SURGICAL/PERIOP - RENOVATION
	OBSTETRICS
	CSP
	REHAB GYM
	BURN CENTER - TREATMENT
	LAB SERVICES
	PATIENT/VISITOR/STAFF SUPPORT
	CIRCULATION - NEW
	CIRCULATION - RENOVATION
	VERTICAL CIRCULATION
	MECHANICAL / SHAFTS
	OPER / MAT MGMT - NEW
	OPER / MAT MGMT - RENOVATION
	EXISTING TO REMAIN

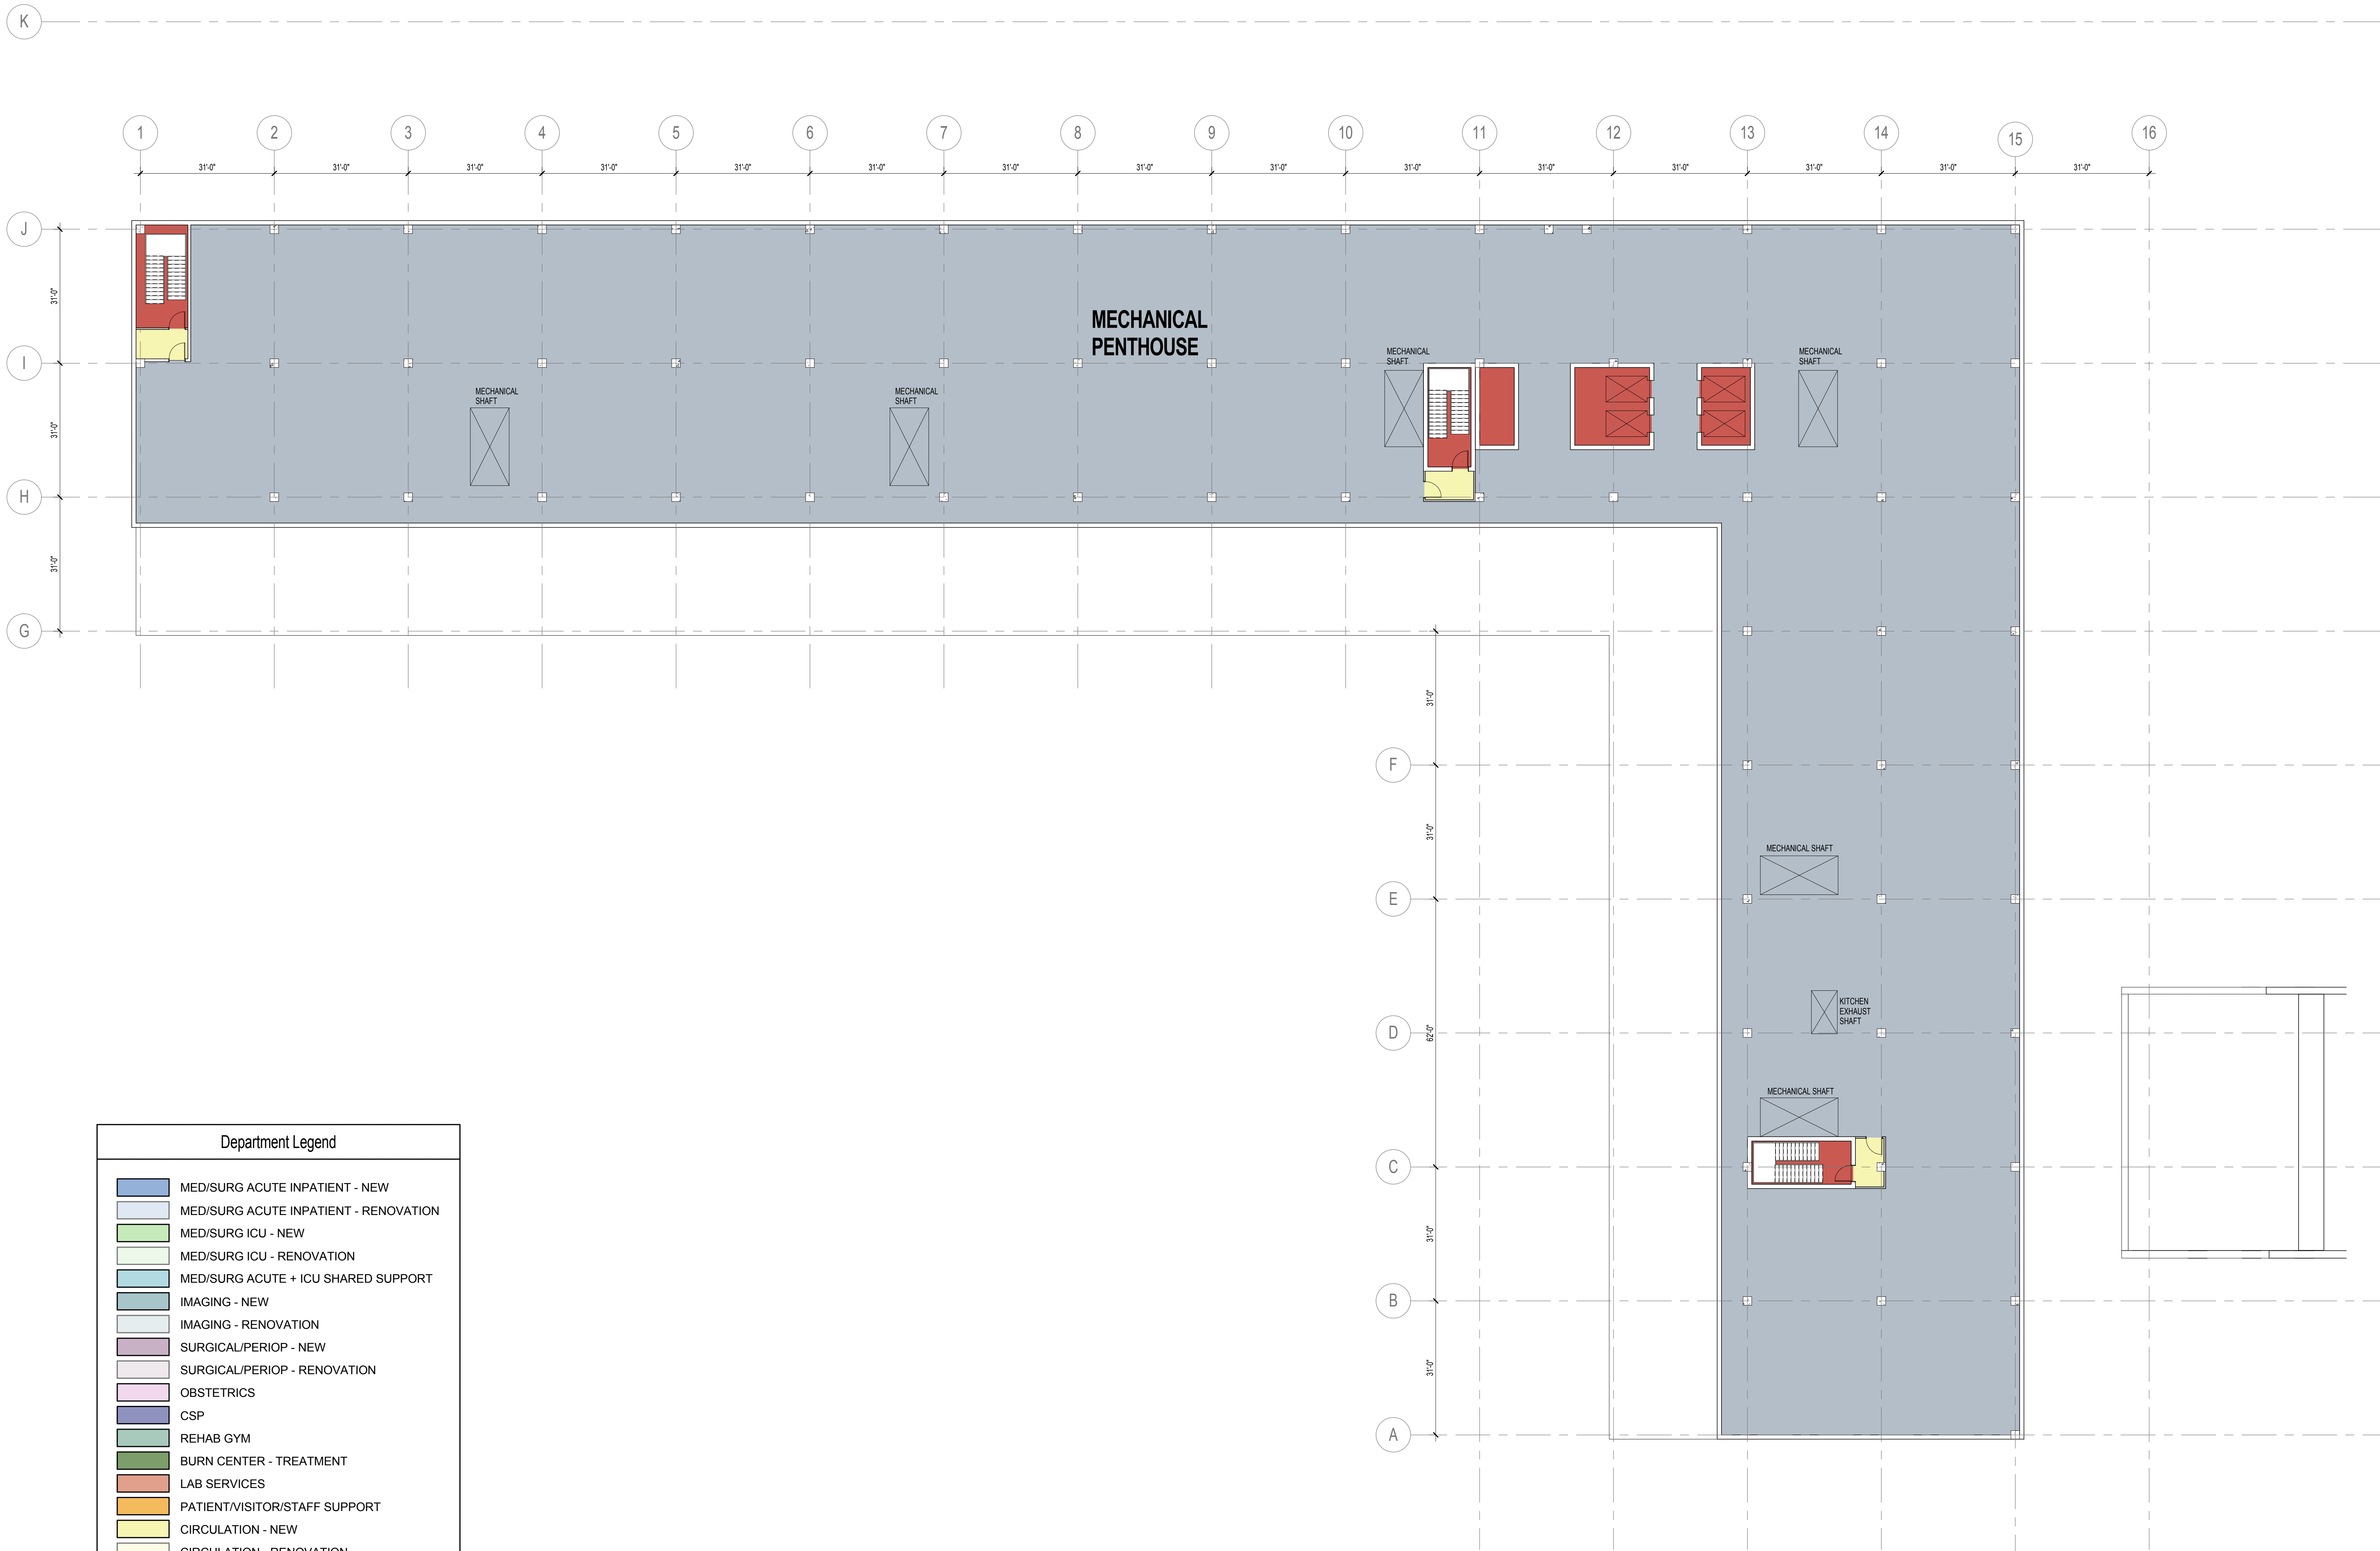

ARRAY-ARCHITECTS.COM
1 West Elm Street, Ste 400
Conshohocken, PA. 19428
o: 610-270-0599
f: 610-397-1034
SEAL:

CONSULTANTS:
CIVIL ENGINEER
MK CONSULTING ENGINEERS
WHITEHALL MILL, 3300 CLIPPER MILL ROAD, SUITE 201
BALTIMORE, MD 21211


STRUCTURAL ENGINEER
CAGLEY & ASSOCIATES, INC.
6141 EXECUTIVE BLVD.
ROCKVILLE, MD 20852

MEP ENGINEER
AEI AFFILIATED ENGINEERS
401 N. WASHINGTON ST., SUITE 400
ROCKVILLE, MD 20850

LANDSCAPE
SIKORA WELLS APPEL
8 KINGS HWY WEST, SUITE A
HADDONFIELD, NJ 08033

HOSPITAL:
JOHNS HOPKINS
BAYVIEW MEDICAL
CENTER
PROJECT:
NEW INPATIENT
BUILDING

4940 EASTERN AVENUE
BALTIMORE, MARYLAND
21224

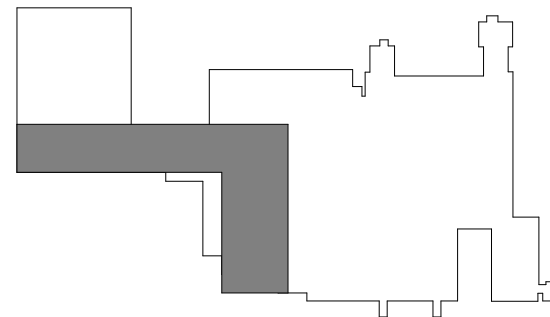

NO.	DESCRIPTION	DATE
REVISIONS/ISSUES		

SHEET TITLE:
PARTIAL PLAN -
LEVEL 7

DRAWN: Author CHECKED: Checker
CON/REF No. 00000
PROJECT No. 4749
DATE: 2/1/2018 SCALE: As indicated

SHEET NO.
A-107

This document is a copyright protected instrument of service, property of Array Architects and licensed for use in the title project only. Reproduction or use of this document without written permission of Array Architects is illegal and will be prosecuted under the law.
© COPYRIGHT - 2017 ARRAY-ARCHITECTS, INC.

CON SUBMISSION 2/1/2018

Author 1/29/2018 4:53:28 PMs indicated C:\Project Path\Revit-2016\4749-CENTRAL-2016_ismold\W5B3.rvt

1

A


B

C

D

E

F

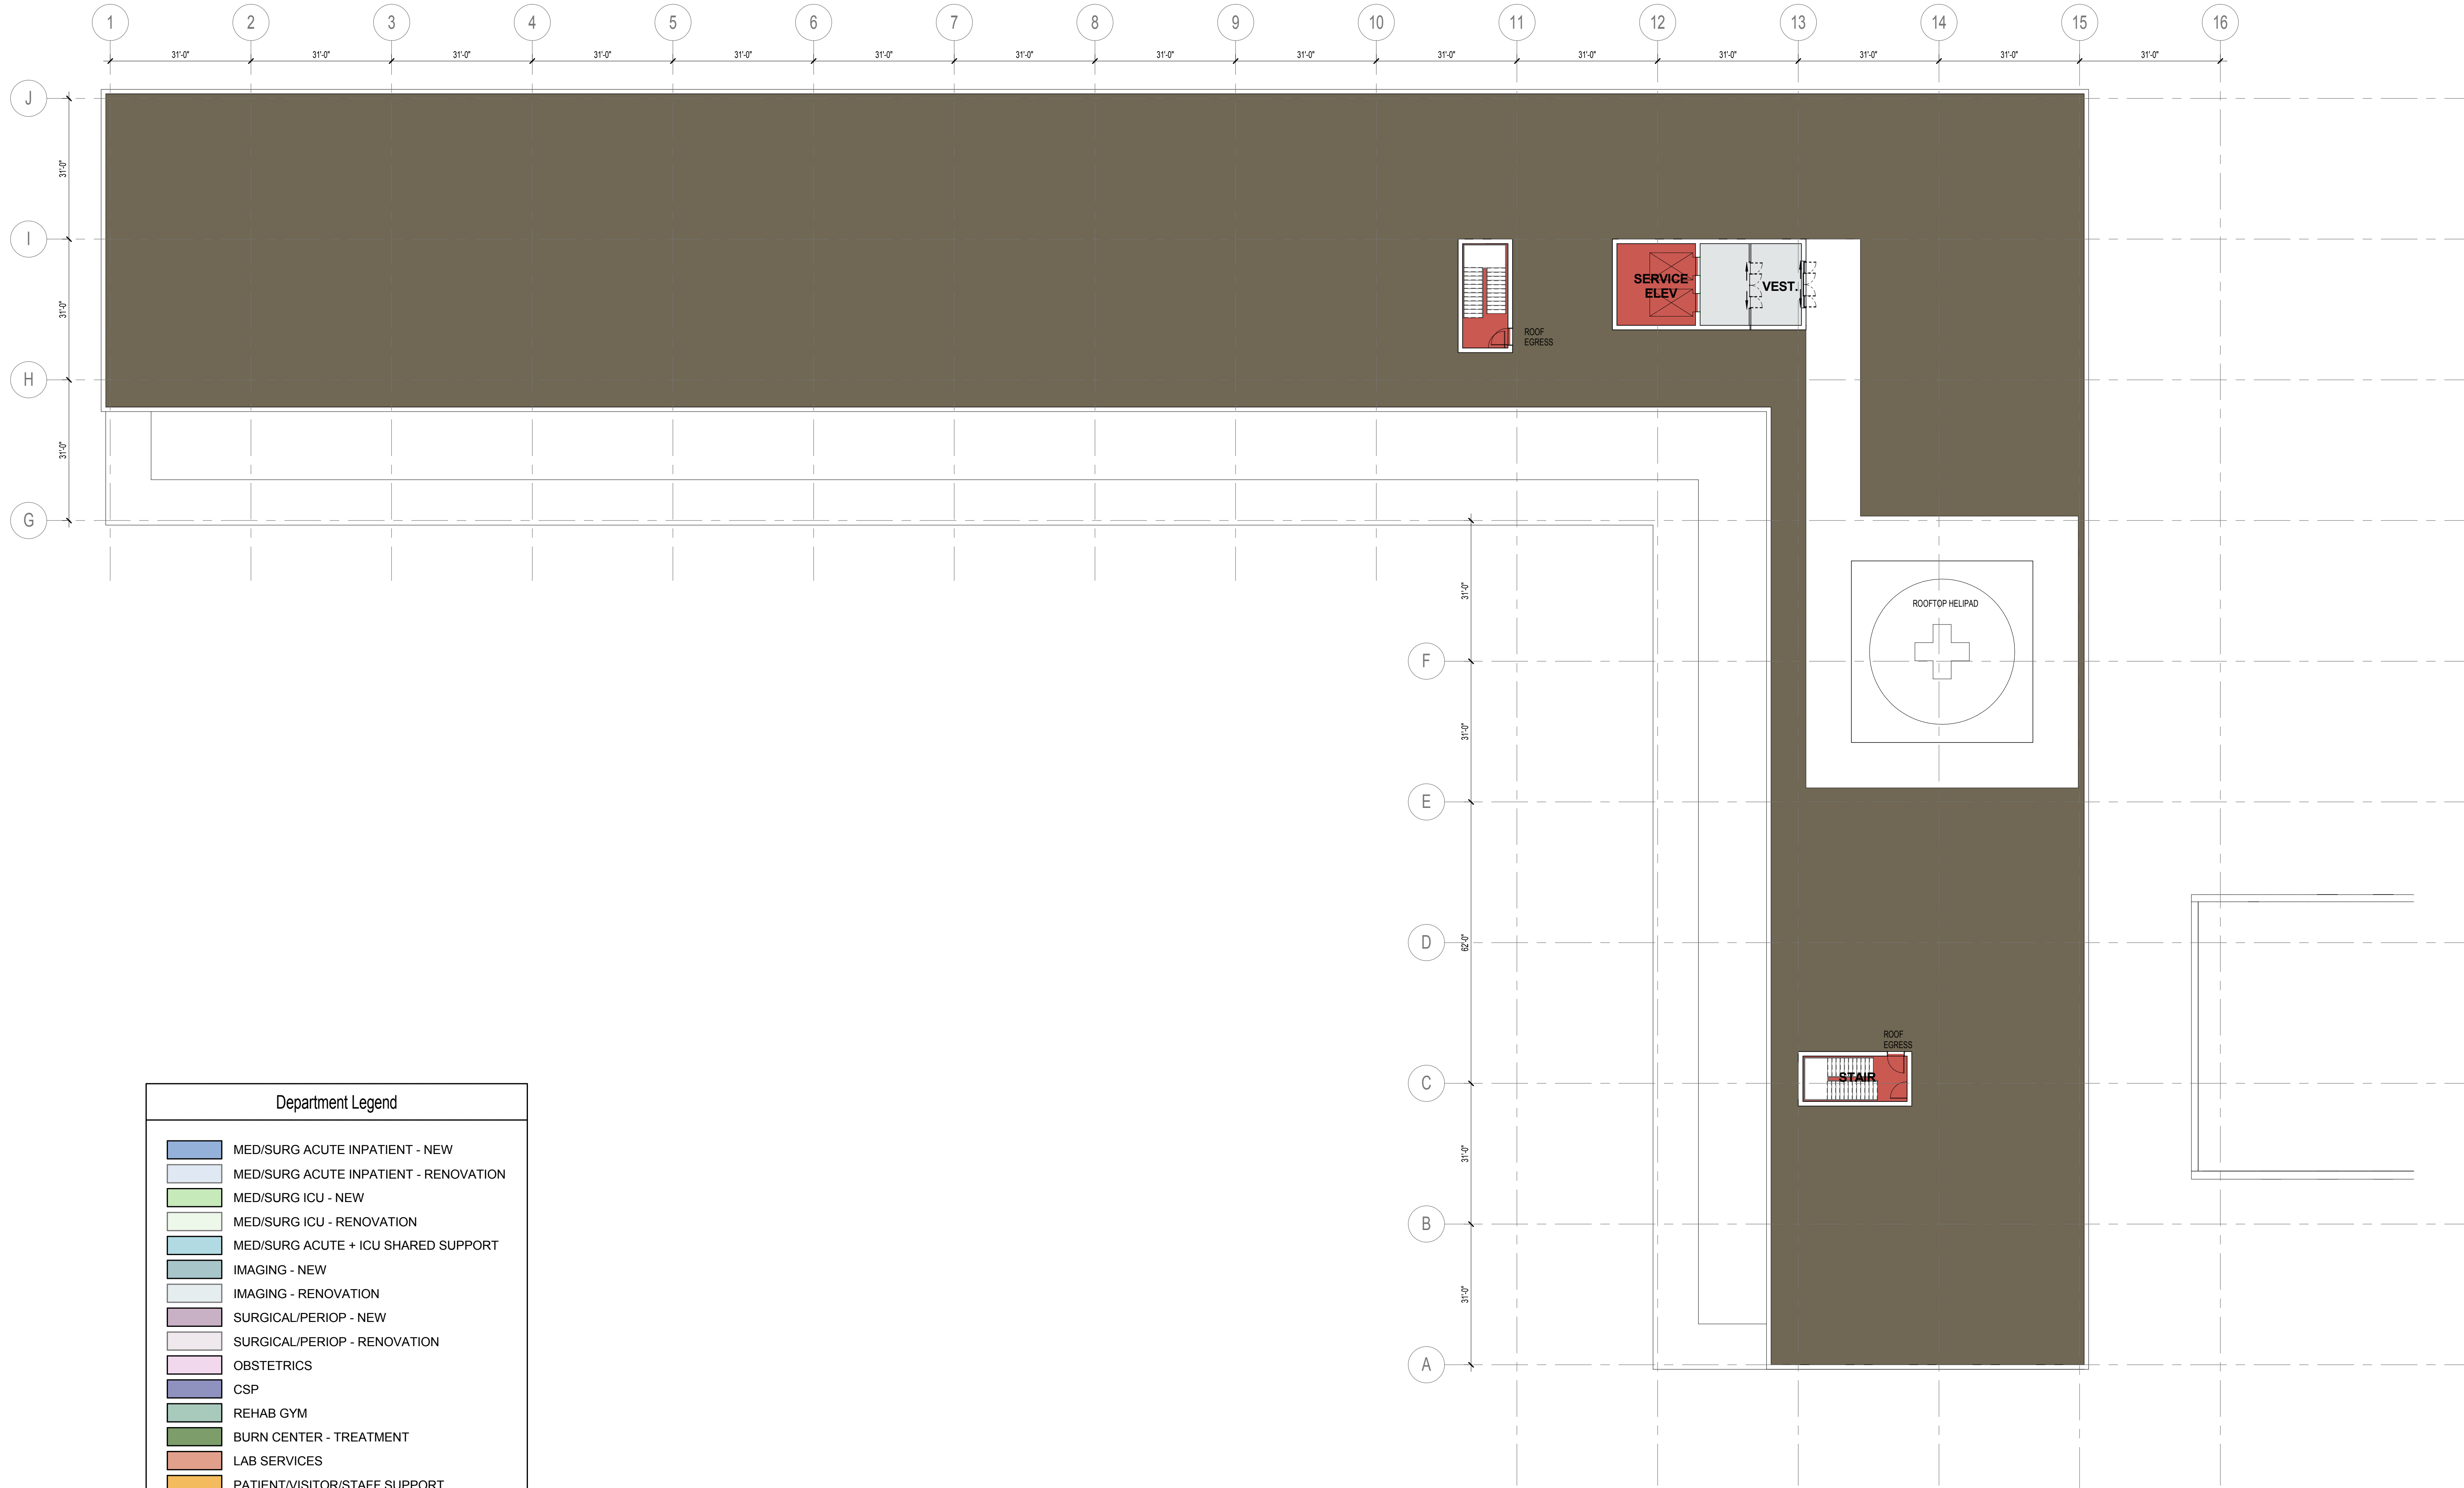

Department Legend	
	MED/SURG ACUTE INPATIENT - NEW
	MED/SURG ACUTE INPATIENT - RENOVATION
	MED/SURG ICU - NEW
	MED/SURG ICU - RENOVATION
	MED/SURG ACUTE + ICU SHARED SUPPORT
	IMAGING - NEW
	IMAGING - RENOVATION
	SURGICAL/PERIOP - NEW
	SURGICAL/PERIOP - RENOVATION
	OBSTETRICS
	CSP
	REHAB GYM
	BURN CENTER - TREATMENT
	LAB SERVICES
	PATIENT/VISITOR/STAFF SUPPORT
	CIRCULATION - NEW
	CIRCULATION - RENOVATION
	VERTICAL CIRCULATION
	MECHANICAL / SHAFTS
	OPER / MAT MGMT - NEW
	OPER / MAT MGMT - RENOVATION
	EXISTING TO REMAIN

PARTIAL PLAN - ROOF

1/16" = 1'-0"



ARRAY-ARCHITECTS.COM
1 West Elm Street, Ste 400
Conshohocken, PA. 19428
o: 610-270-0599
f: 610-397-1034

SEAL:

CONSULTANTS:
CIVIL ENGINEER
MK CONSULTING ENGINEERS

WHITEHALL MILL, 3300 CLIPPER MILL ROAD, SUITE 201
BALTIMORE, MD 21211

STRUCTURAL ENGINEER
CAGLEY & ASSOCIATES, INC.

6141 EXECUTIVE BLVD.
ROCKVILLE, MD 20852

MEP ENGINEER
AEI AFFILIATED ENGINEERS

401 N. WASHINGTON ST., SUITE 400
ROCKVILLE, MD 20850


LANDSCAPE
SIKORA WELLS APPEL

8 KINGS HWY WEST, SUITE A
HADDONFIELD, NJ 08033

HOSPITAL:
JOHNS HOPKINS
BAYVIEW MEDICAL
CENTER

PROJECT:
NEW INPATIENT
BUILDING

4940 EASTERN AVENUE
BALTIMORE, MARYLAND
21224

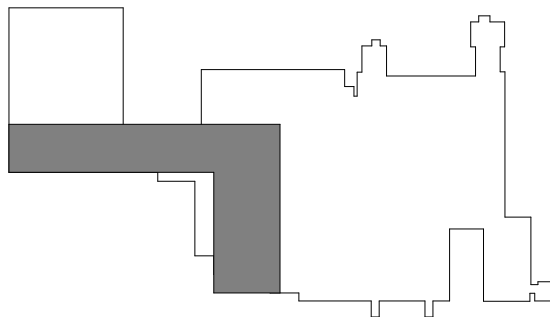

NO.	DESCRIPTION	DATE
REVISIONS/ISSUES		

SHEET TITLE:
PARTIAL PLAN - ROOF

DRAWN: Author CHECKED: Checker
CON/REF No. 00000
PROJECT No. 4749
DATE: 2/1/2018 SCALE: As indicated

SHEET NO.
A-108

This document is a copyright protected instrument of service, property of Array Architects and licensed for use in the title project only. Reproduction or use of this document without written permission of Array Architects is illegal and will be prosecuted under the law.

© COPYRIGHT - 2017 ARRAY-ARCHITECTS, INC.

CON SUBMISSION 2/1/2018

1/29/2018 5:13:34 PMAs indicated C:\Project Path\Revit-2016\4749-Exterior Design Study-2016_1.arnold\W5B3.rvt

Author

A


B

C


D

E

F

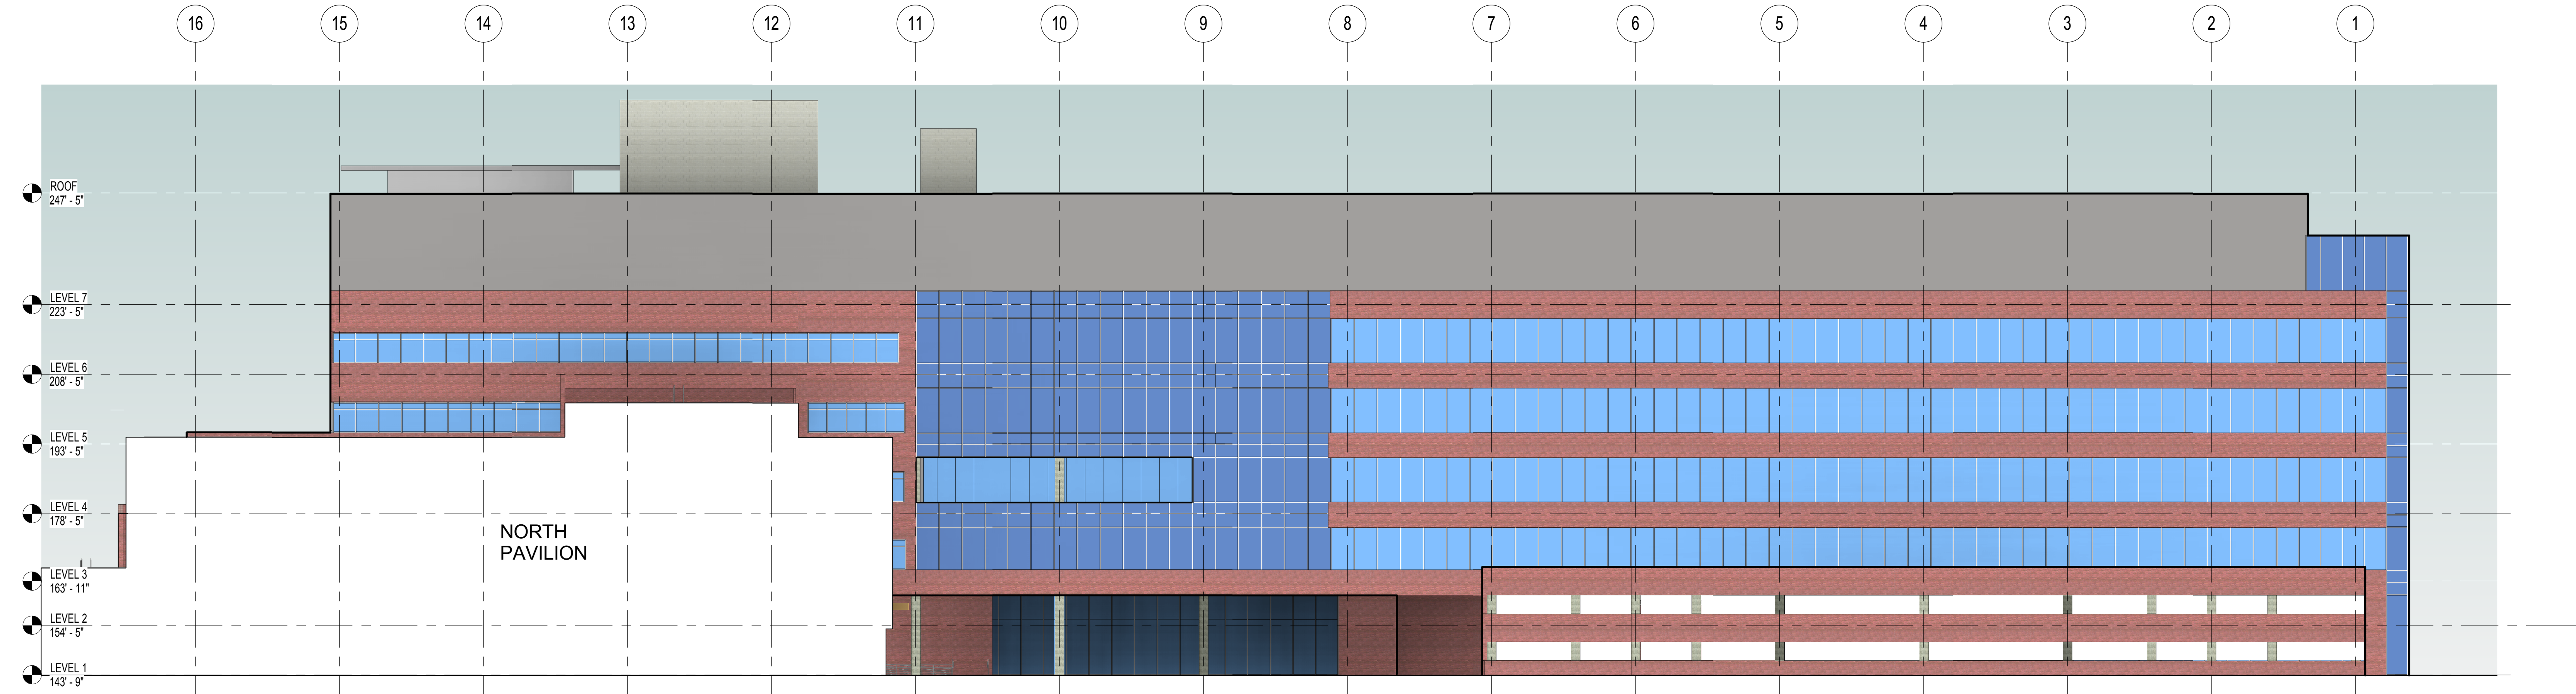

C1 NORTH FACADE ELEVATION
1/16" = 1'-0"

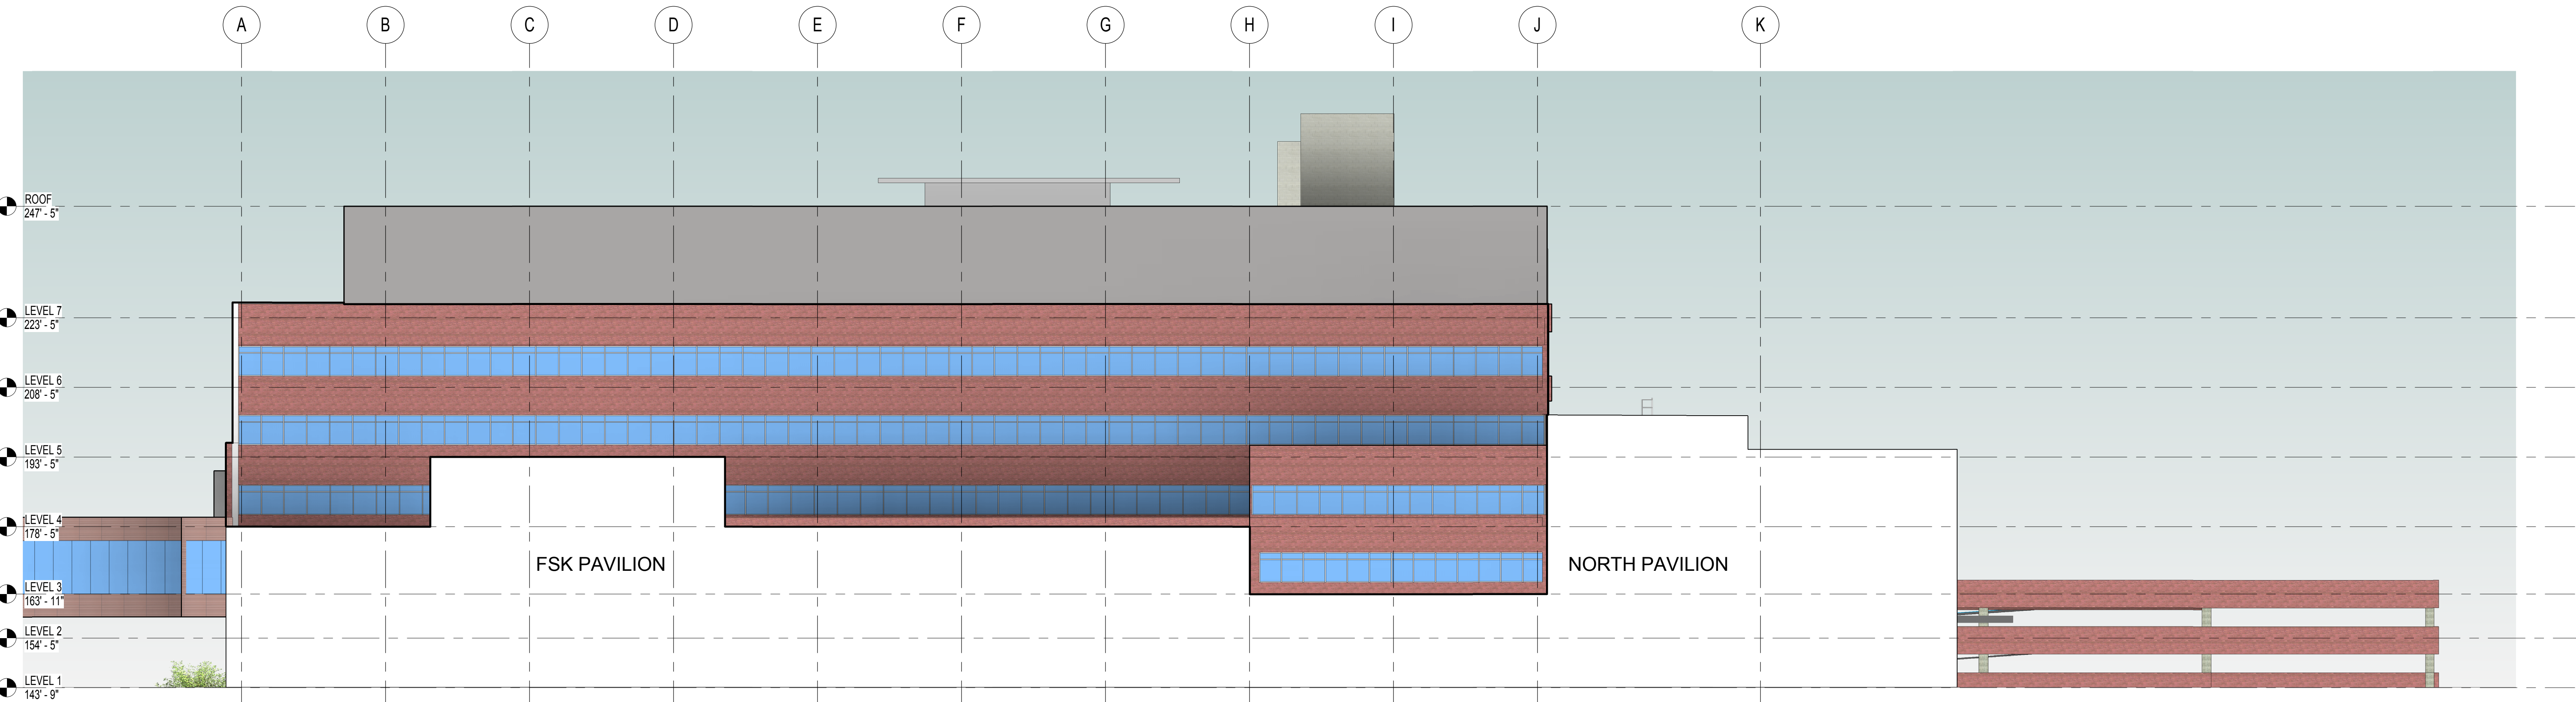

A1 EAST FACADE ELEVATION
1/16" = 1'-0"



ARRAY-ARCHITECTS.COM
1825 K Street, Ste 325
Washington, DC, 20006
o: 202-243-7495
f: 610-397-1034
SEAL:

PROFESSIONAL CERTIFICATION:
I CERTIFY THAT THESE DOCUMENTS WERE PREPARED OR APPROVED BY ME, AND THAT I AM A DULY LICENSED ARCHITECT UNDER THE LAWS OF THE STATE OF MARYLAND.
LICENSE NUMBER: EXPIRATION DATE:

CONSULTANTS:
CIVIL ENGINEER
MK CONSULTING ENGINEERS

WHITEHALL MILL, 3300 CLIPPER MILL ROAD, SUITE 201
BALTIMORE, MD 21211

STRUCTURAL ENGINEER
CAGLEY & ASSOCIATES, INC.

6141 EXECUTIVE BLVD.
ROCKVILLE, MD 20852

MEP ENGINEER
AEI AFFILIATED ENGINEERS

401 N. WASHINGTON ST., SUITE 400
ROCKVILLE, MD 20850

LANDSCAPE
SIKORA WELLS APPEL

8 KINGS HWY WEST, SUITE A
HADDONFIELD, NJ 08033

HOSPITAL:
JOHNS HOPKINS
BAYVIEW MEDICAL
CENTER

PROJECT:
NEW INPATIENT
BUILDING

4940 EASTERN AVE,
BALTIMORE, MD 21224

NO.	DESCRIPTION	DATE
REVISIONS/ISSUES		

SHEET TITLE:
**BUILDING
ELEVATIONS**

DRAWN: Author **CHECKED:** Checker
CON/REF No. 00000
PROJECT No. 0000
DATE: 2/1/2018 **SCALE:** As indicated

SHEET NO.
A-302

This document is a copyright protected instrument of service, property of Array Architects and licensed for use in the title project only. Reproduction or use of this document without written permission of Array Architects is illegal and will be prosecuted under the law.

© COPYRIGHT - 2017 ARRAY-ARCHITECTS, INC.

CON SUBMISSION

2/1/2018

SHEET TITLE:

STACKING DIAGRAM

CON/REF No. 00000

DATE: 2/1/2018 **SCALE:** 1/16" = 1'-0"

SHEET NO.
A-305

© COPYRIGHT - 2017 ARRAY-ARCHITECTS, INC.



1 EAST WEST
1/16" = 1'-0"



2 NORTH SUD
1/16" = 1'-0"