SITE PLAN LEGEND

NIC

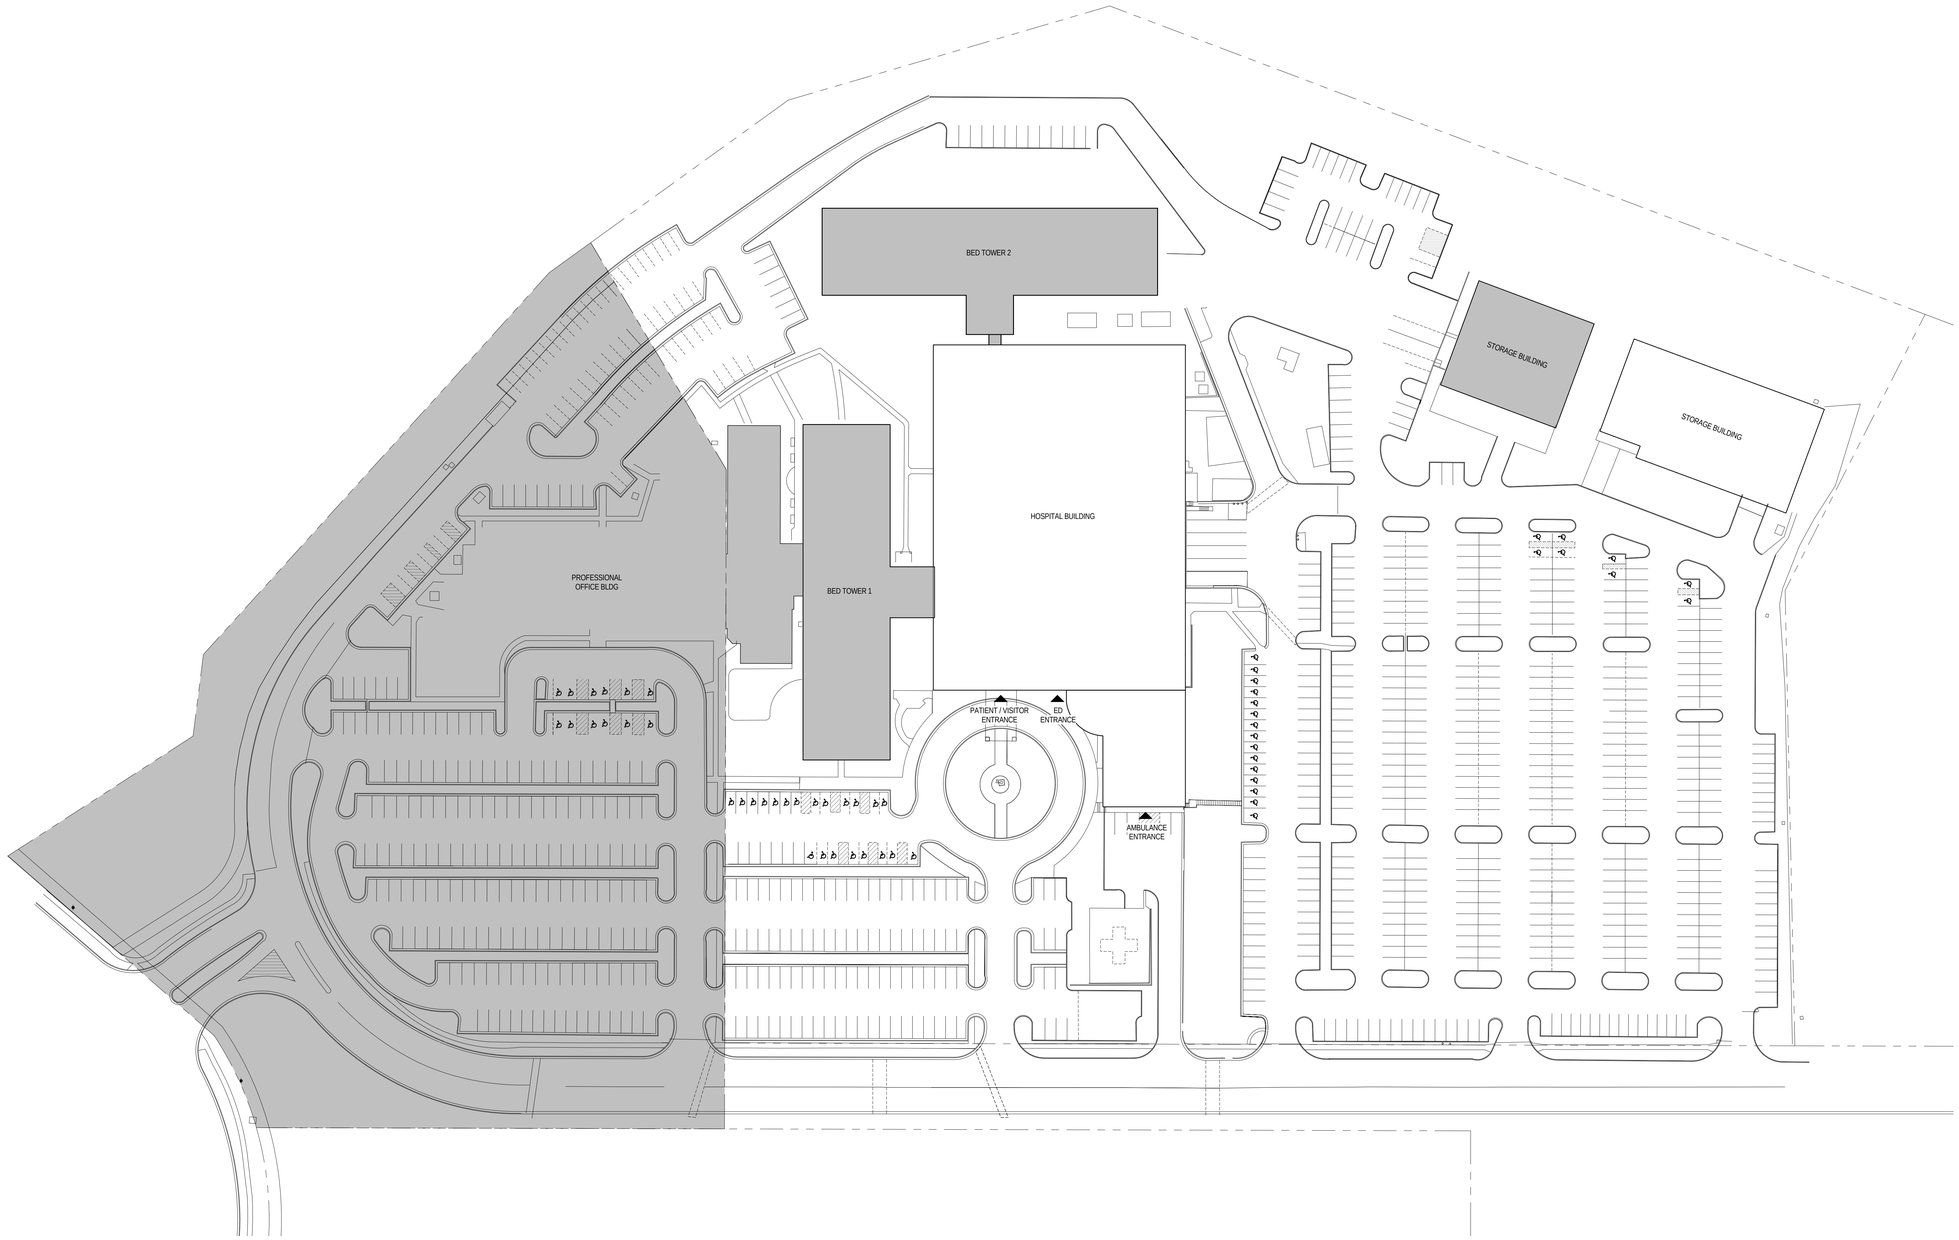

NORTH

1 SITE PLAN - EXISTING
1" = 50'-0"

PERKINS + WILL

1250 24th St., NW
Suite 800
Washington, DC 20037
t 202.737.1020
f 202.223.1570
www.perkinswill.com

MEDSTAR SOUTHERN MARYLAND HOSPITAL CENTER

7503 Surratts Road
Clinton MD, 20735

Revisions

NO	ISSUE	DATE
1	CON APPLICATION	10/04/13

Sheet Information

Date	10/04/2013
Job Number	860423.000
Drawn	
Checked	
Approved	

Title

EXISTING SITE PLAN

Sheet

A00-00

Copyright © 2013 Perkins+Will

10/3/2013 9:19:01 AM
c:\temp\MSMHC_daveed.rvt

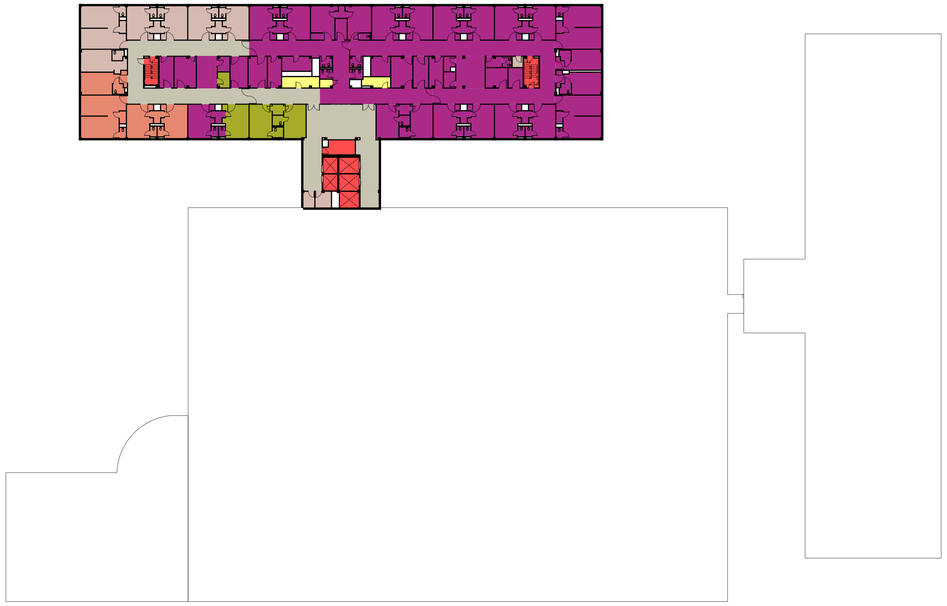

4 LEVEL 03
1/32" = 1'-0"

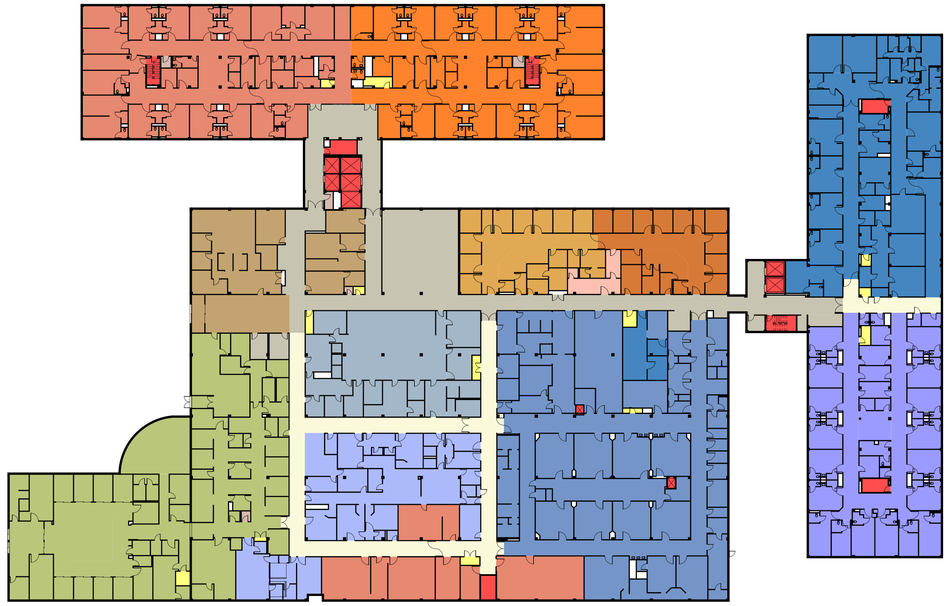

2 LEVEL 01
1/32" = 1'-0"

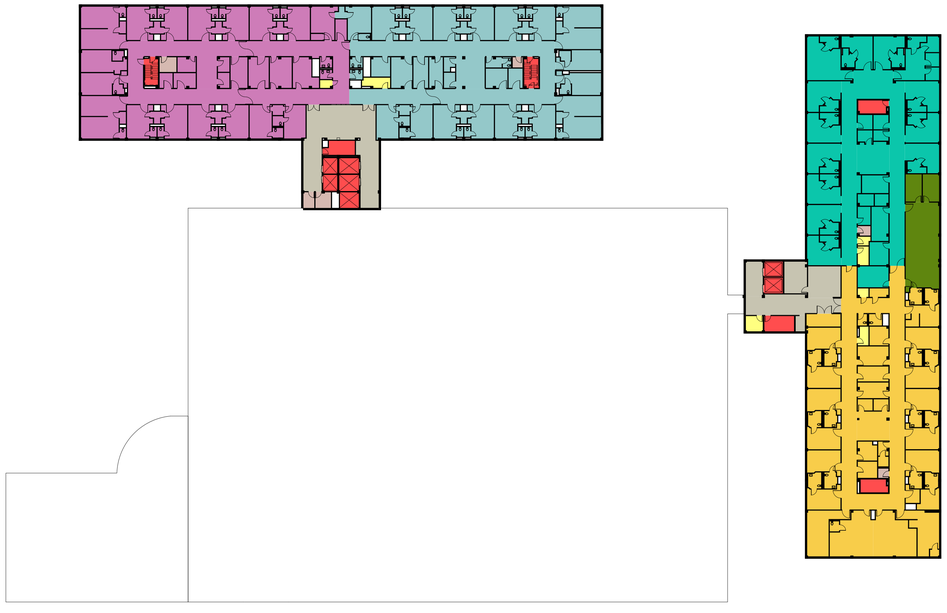

3 LEVEL 02
1/32" = 1'-0"

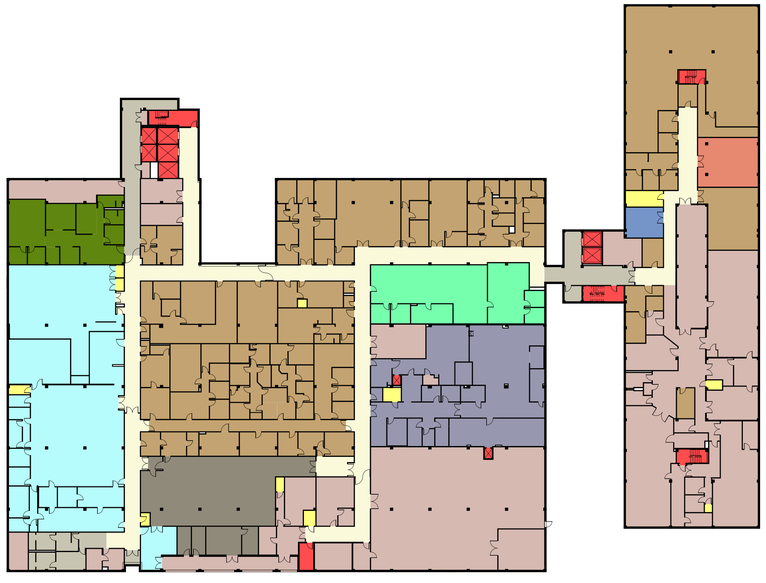

1 LEVEL 00
1/32" = 1'-0"

DEPARTMENTS

- ADMINISTRATIVE
- BEHAVIORAL HEALTH
- CARDIOLOGY
- CCU
- DIETARY
- ED
- EVS
- GENERAL MEDICINE
- ICU
- LABOR & DELIVERY
- LABORATORY
- MATERNITY / NURSING
- MATERNITY / POST-PARTUM
- MEDICAL / PEDIATRICS
- MEDICAL / RENAL DIALYSIS
- MEDICAL / SURGERY
- OBSERVATION
- OUTPATIENT PSYCH
- PHARMACY
- PHYSICAL THERAPY
- PHYSICIAN / SUPPORT CIRCULATION
- PLANT OPERATIONS
- PUBLIC / SHARED CIRCULATION
- RADIOLOGY
- RESPIRATORY THERAPY
- SHELL
- STERILE PROCESSING
- SUB-ACUTE CARE
- SUPPLY
- SUPPORT
- SURGERY
- SURGICAL / ONCOLOGY
- VERTICAL CIRCULATION

NORTH

PERKINS + WILL

1250 24th St., NW
Suite 800
Washington, DC 20037
t 202.737.1020
f 202.223.1570
www.perkinswill.com

MEDSTAR SOUTHERN MARYLAND HOSPITAL CENTER

7503 Surratts Road
Clinton MD, 20735

Revisions

NO	ISSUE	DATE
1	CON APPLICATION	10/04/13

Sheet Information

Date	10/04/2013
Job Number	860423.000
Drawn	
Checked	
Approved	

Title

EXISTING DEPARTMENT DIAGRAMS

Sheet

A01-00

Copyright © 2013 Perkins+Will

10/3/2013 9:19:34 AM
c:\temp\MSMHC_davesil.rvt

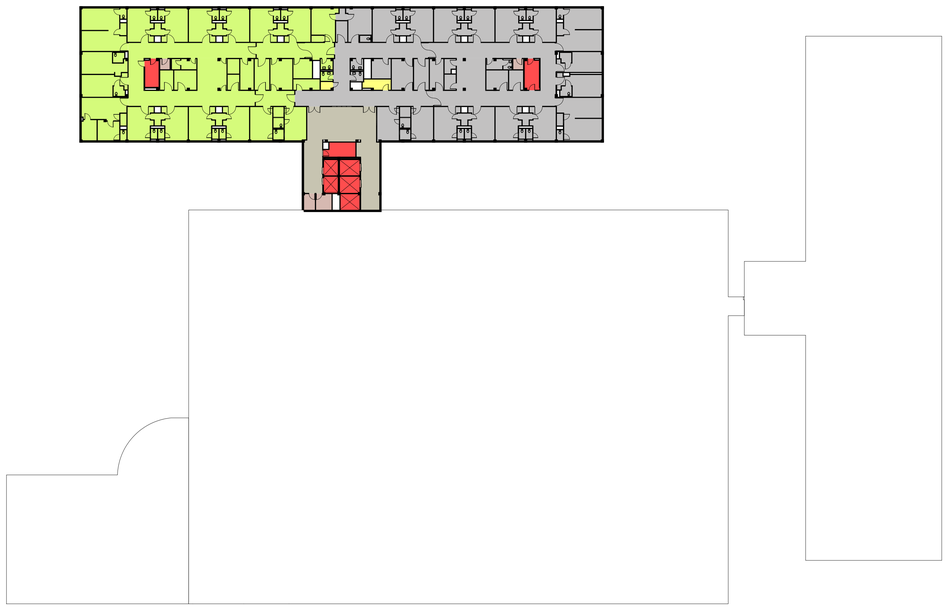

1 LEVEL 04
1/32" = 1'-0"

DEPARTMENTS

- ADMINISTRATIVE
- BEHAVIORAL HEALTH
- CARDIOLOGY
- CCU
- DIETARY
- ED
- EVS
- GENERAL MEDICINE
- ICU
- LABOR & DELIVERY
- LABORATORY
- MATERNITY / NURSING
- MATERNITY / POST-PARTUM
- MEDICAL / PEDIATRICS
- MEDICAL / RENAL DIALYSIS
- MEDICAL / SURGERY
- OBSERVATION
- OUTPATIENT PSYCH
- PHARMACY
- PHYSICAL THERAPY
- PHYSICIAN / SUPPORT CIRCULATION
- PLANT OPERATIONS
- PUBLIC / SHARED CIRCULATION
- RADIOLOGY
- RESPIRATORY THERAPY
- SHELL
- STERILE PROCESSING
- SUB-ACUTE CARE
- SUPPLY
- SUPPORT
- SURGERY
- SURGICAL / ONCOLOGY
- VERTICAL CIRCULATION

NORTH

PERKINS + WILL

1250 24th St., NW
Suite 800
Washington, DC 20037
t 202.737.1020
f 202.223.1570
www.perkinswill.com

MEDSTAR SOUTHERN MARYLAND HOSPITAL CENTER

7503 Surratts Road
Clinton MD, 20735

Revisions

NO	ISSUE	DATE
1	CON APPLICATION	10/04/13

Sheet Information

Date	10/04/2013
Job Number	860423.000
Drawn	
Checked	
Approved	

Title

EXISTING DEPARTMENT DIAGRAMS

Sheet

A01-01

Copyright © 2013 Perkins+Will

10/3/2013 9:19:40 AM
c:\temp\MSMHC_davesil.rvt

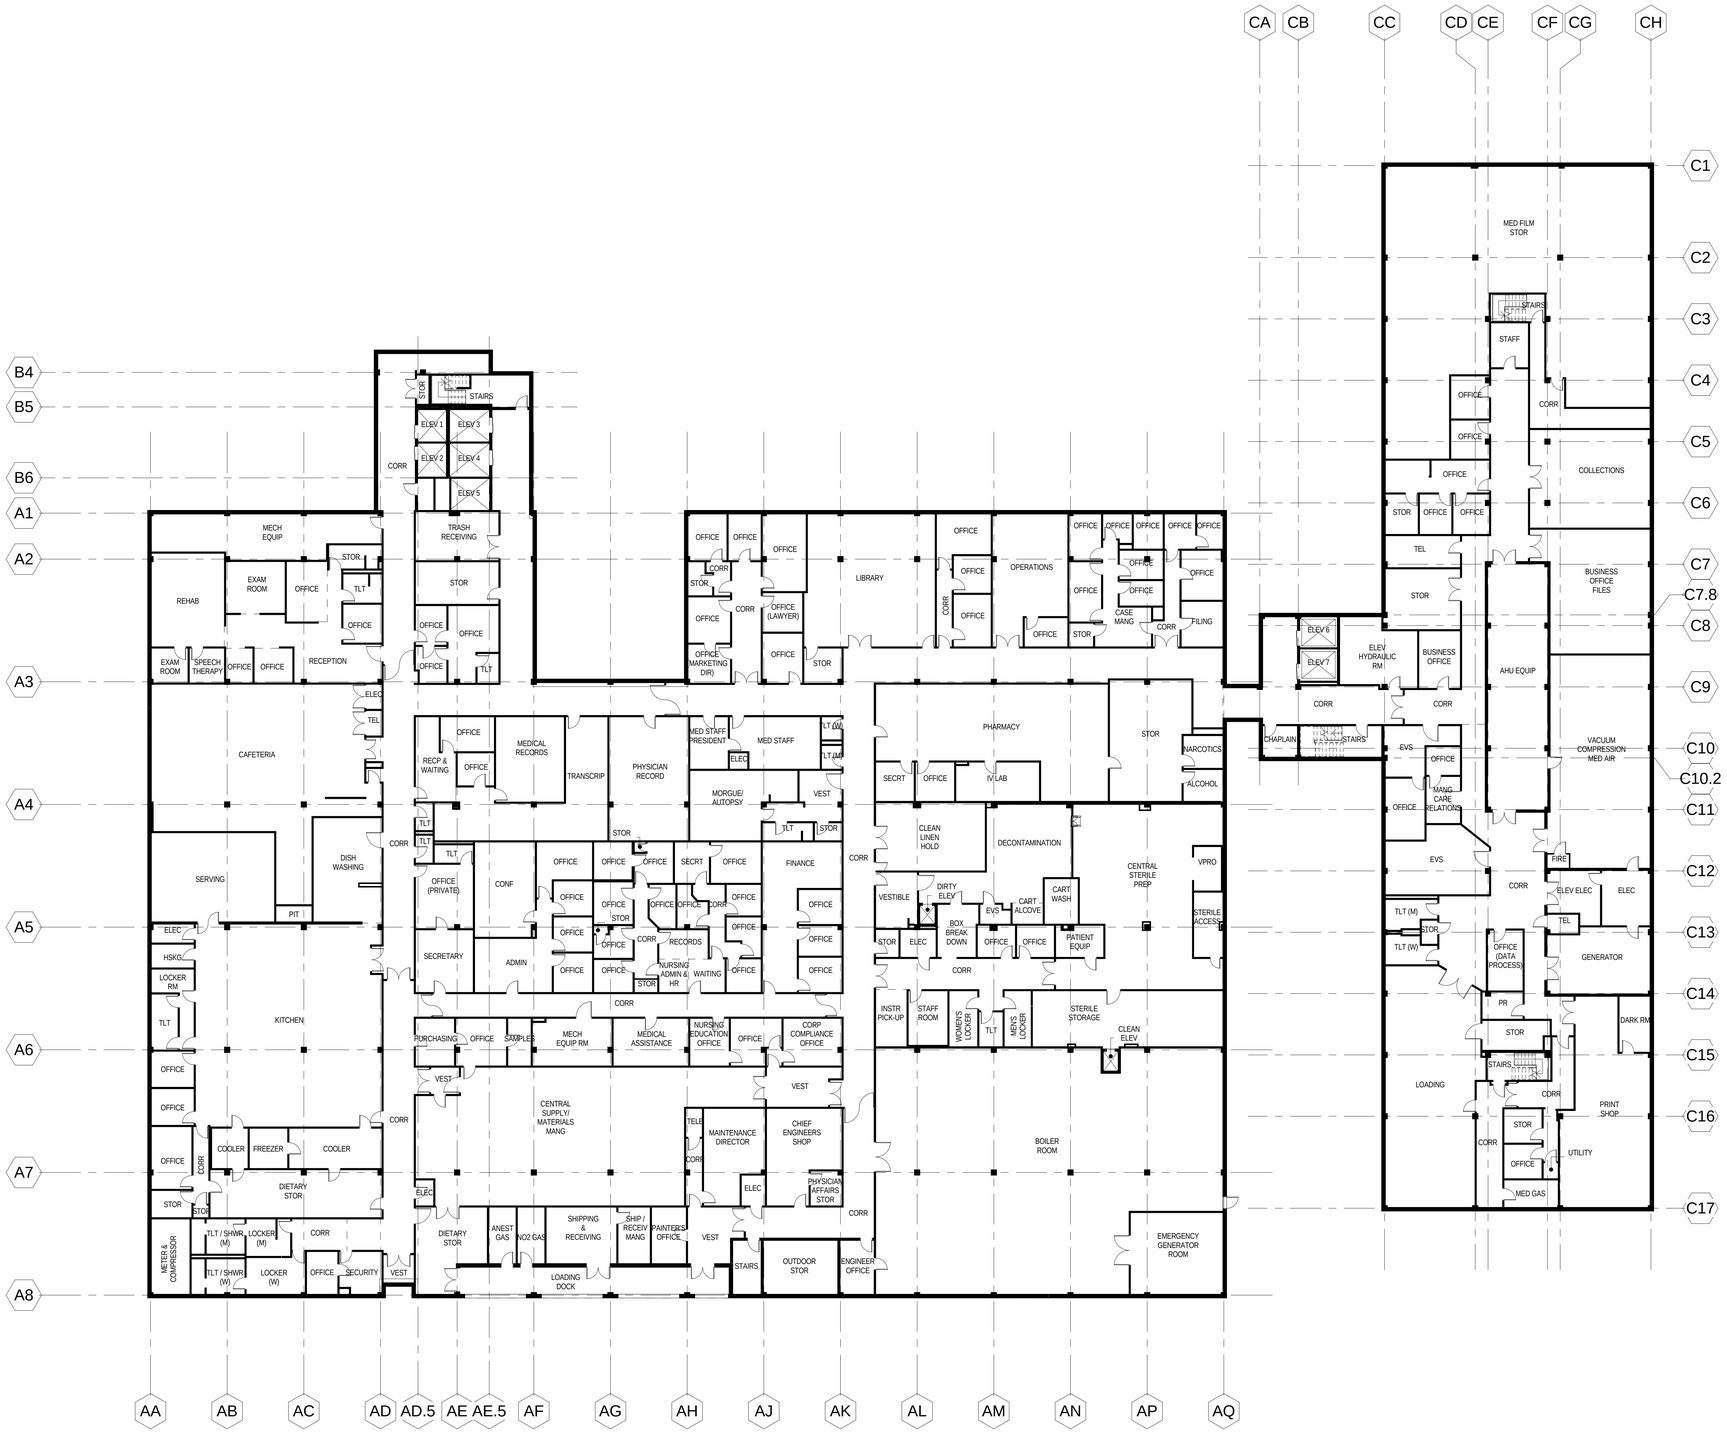

1 LEVEL 00 - EXISTING
1/16" = 1'-0"

NORTH

PERKINS + WILL
1250 24th St., NW
Suite 800
Washington, DC 20037
t 202.737.1020
f 202.223.1570
www.perkinswill.com

MEDSTAR SOUTHERN MARYLAND HOSPITAL CENTER

7503 Surratts Road
Clinton MD, 20735

Revisions

NO	ISSUE	DATE
1	CON APPLICATION	10/04/13

Sheet Information

Date	10/04/2013
Job Number	860423.000
Drawn	
Checked	
Approved	

Title

EXISTING FLOOR PLAN (LEVEL 00)

Sheet

A02-00

Copyright © 2013 Perkins+Will

10/3/2013 9:19:43 AM
c:\temp\MSMHC_daviesl.rvt

1 LEVEL 01 - EXISTING
1/16" = 1'-0"

PERKINS + WILL
1250 24th St., NW
Suite 800
Washington, DC 20037
t 202.737.1020
f 202.223.1570
www.perkinswill.com

MEDSTAR SOUTHERN MARYLAND HOSPITAL CENTER

7503 Surratts Road
Clinton MD, 20735

Revisions

NO	ISSUE	DATE
1	CON APPLICATION	10/04/13

Sheet Information

Date	10/04/2013
Job Number	860423.000
Drawn	
Checked	
Approved	

Title

EXISTING FLOOR PLAN (LEVEL 01)

Sheet

A02-01

Copyright © 2013 Perkins+Will

10/3/2013 9:19:48 AM
c:\temp\MSMHC_daviesl.rvt

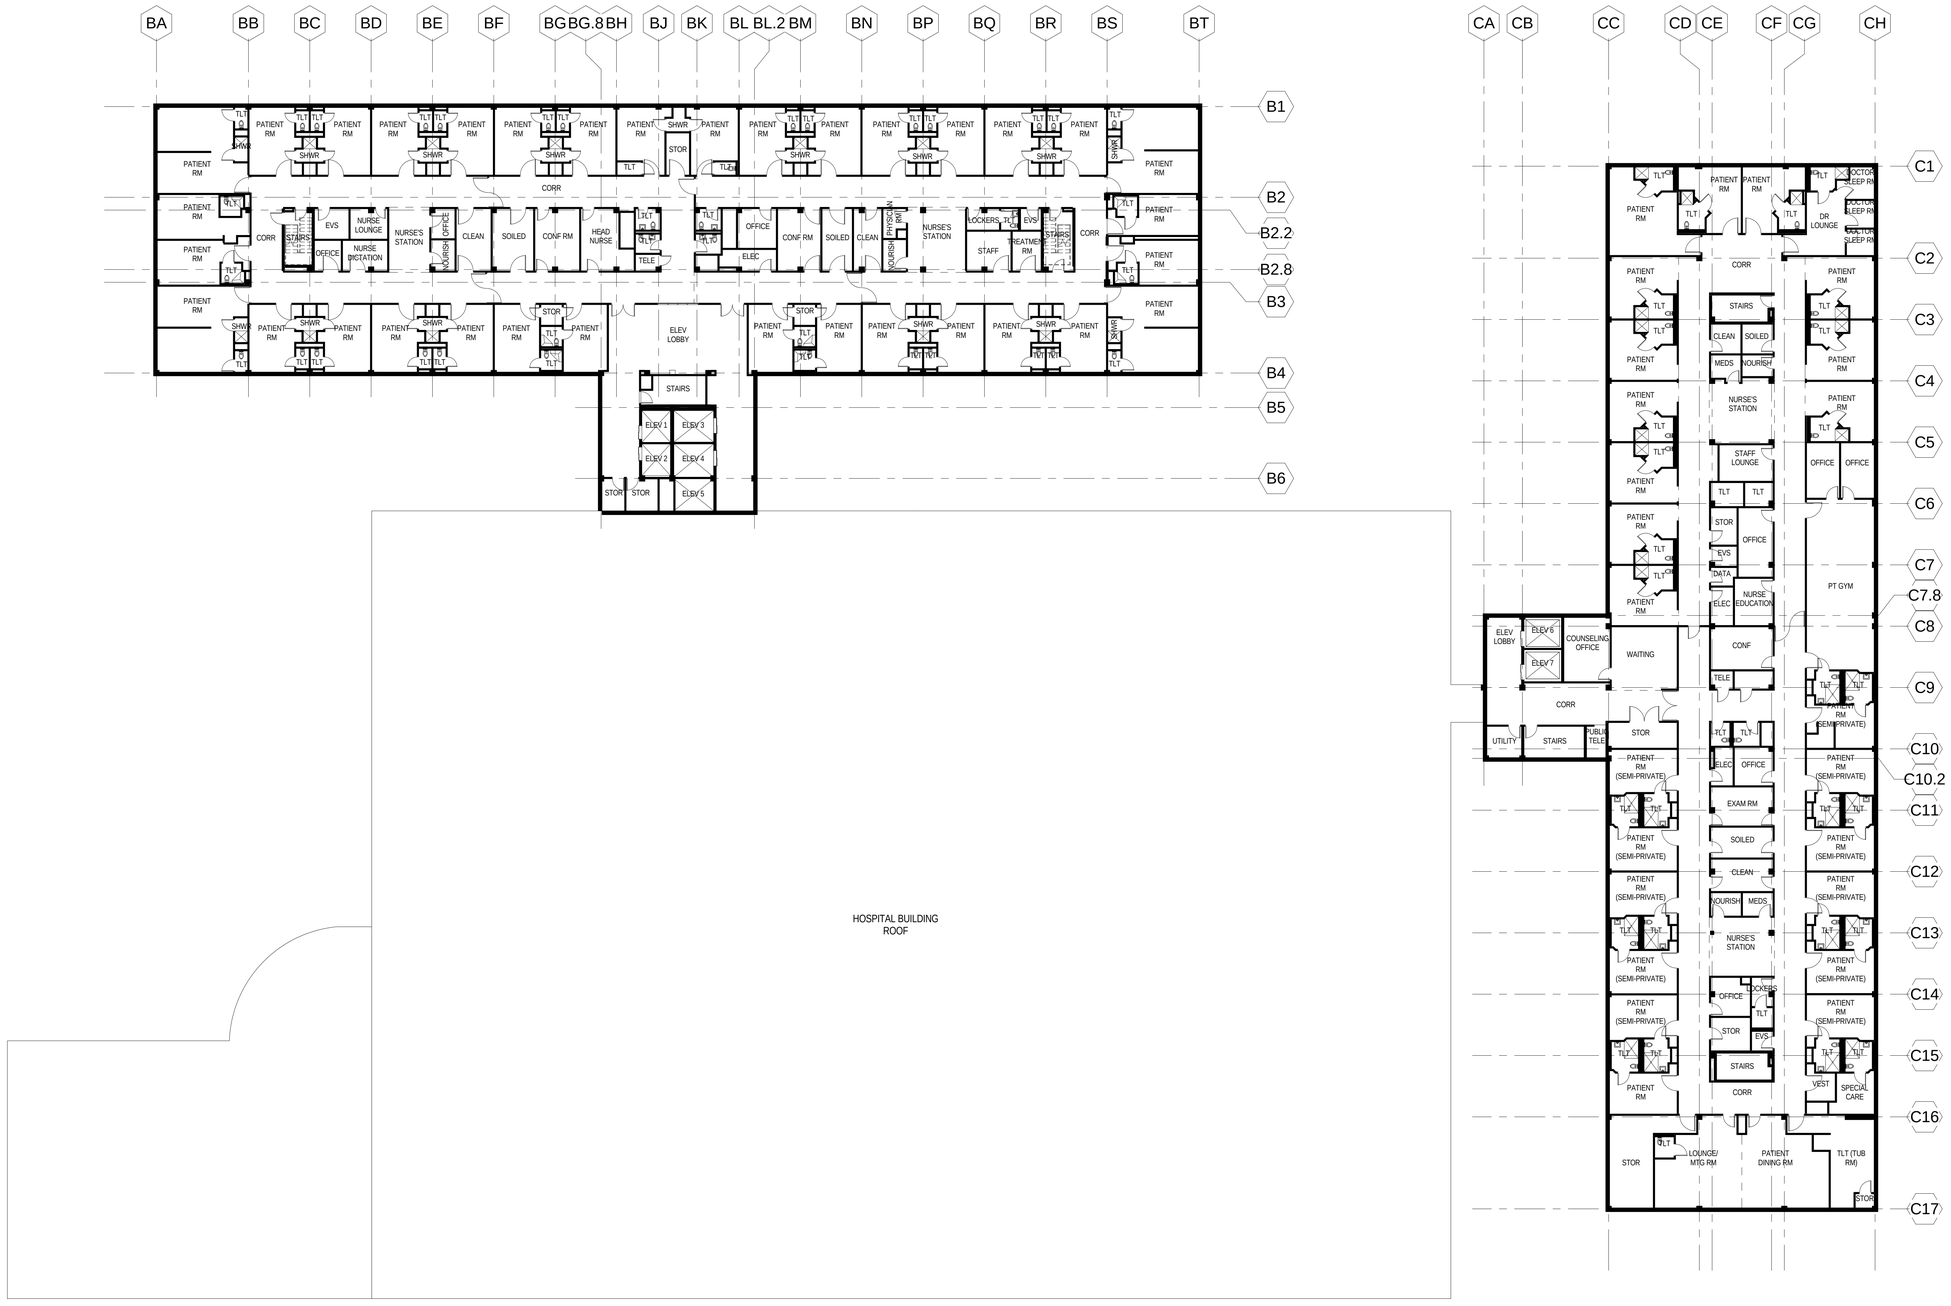

1 LEVEL 02 - EXISTING
1/16" = 1'-0"

NORTH

PERKINS + WILL

1250 24th St., NW
Suite 800
Washington, DC 20037
t 202.737.1020
f 202.223.1570
www.perkinswill.com

MEDSTAR SOUTHERN MARYLAND HOSPITAL CENTER

7503 Surratts Road
Clinton MD, 20735

Revisions

NO	ISSUE	DATE
1	CON APPLICATION	10/04/13

Sheet Information

Date	10/04/2013
Job Number	860423.000
Drawn	
Checked	
Approved	

Title

EXISTING FLOOR PLAN (LEVEL 02)

Sheet

A02-02

Copyright © 2013 Perkins+Will

10/3/2013 9:19:52 AM
c:\temp\MSMHC_daviesl.rvt

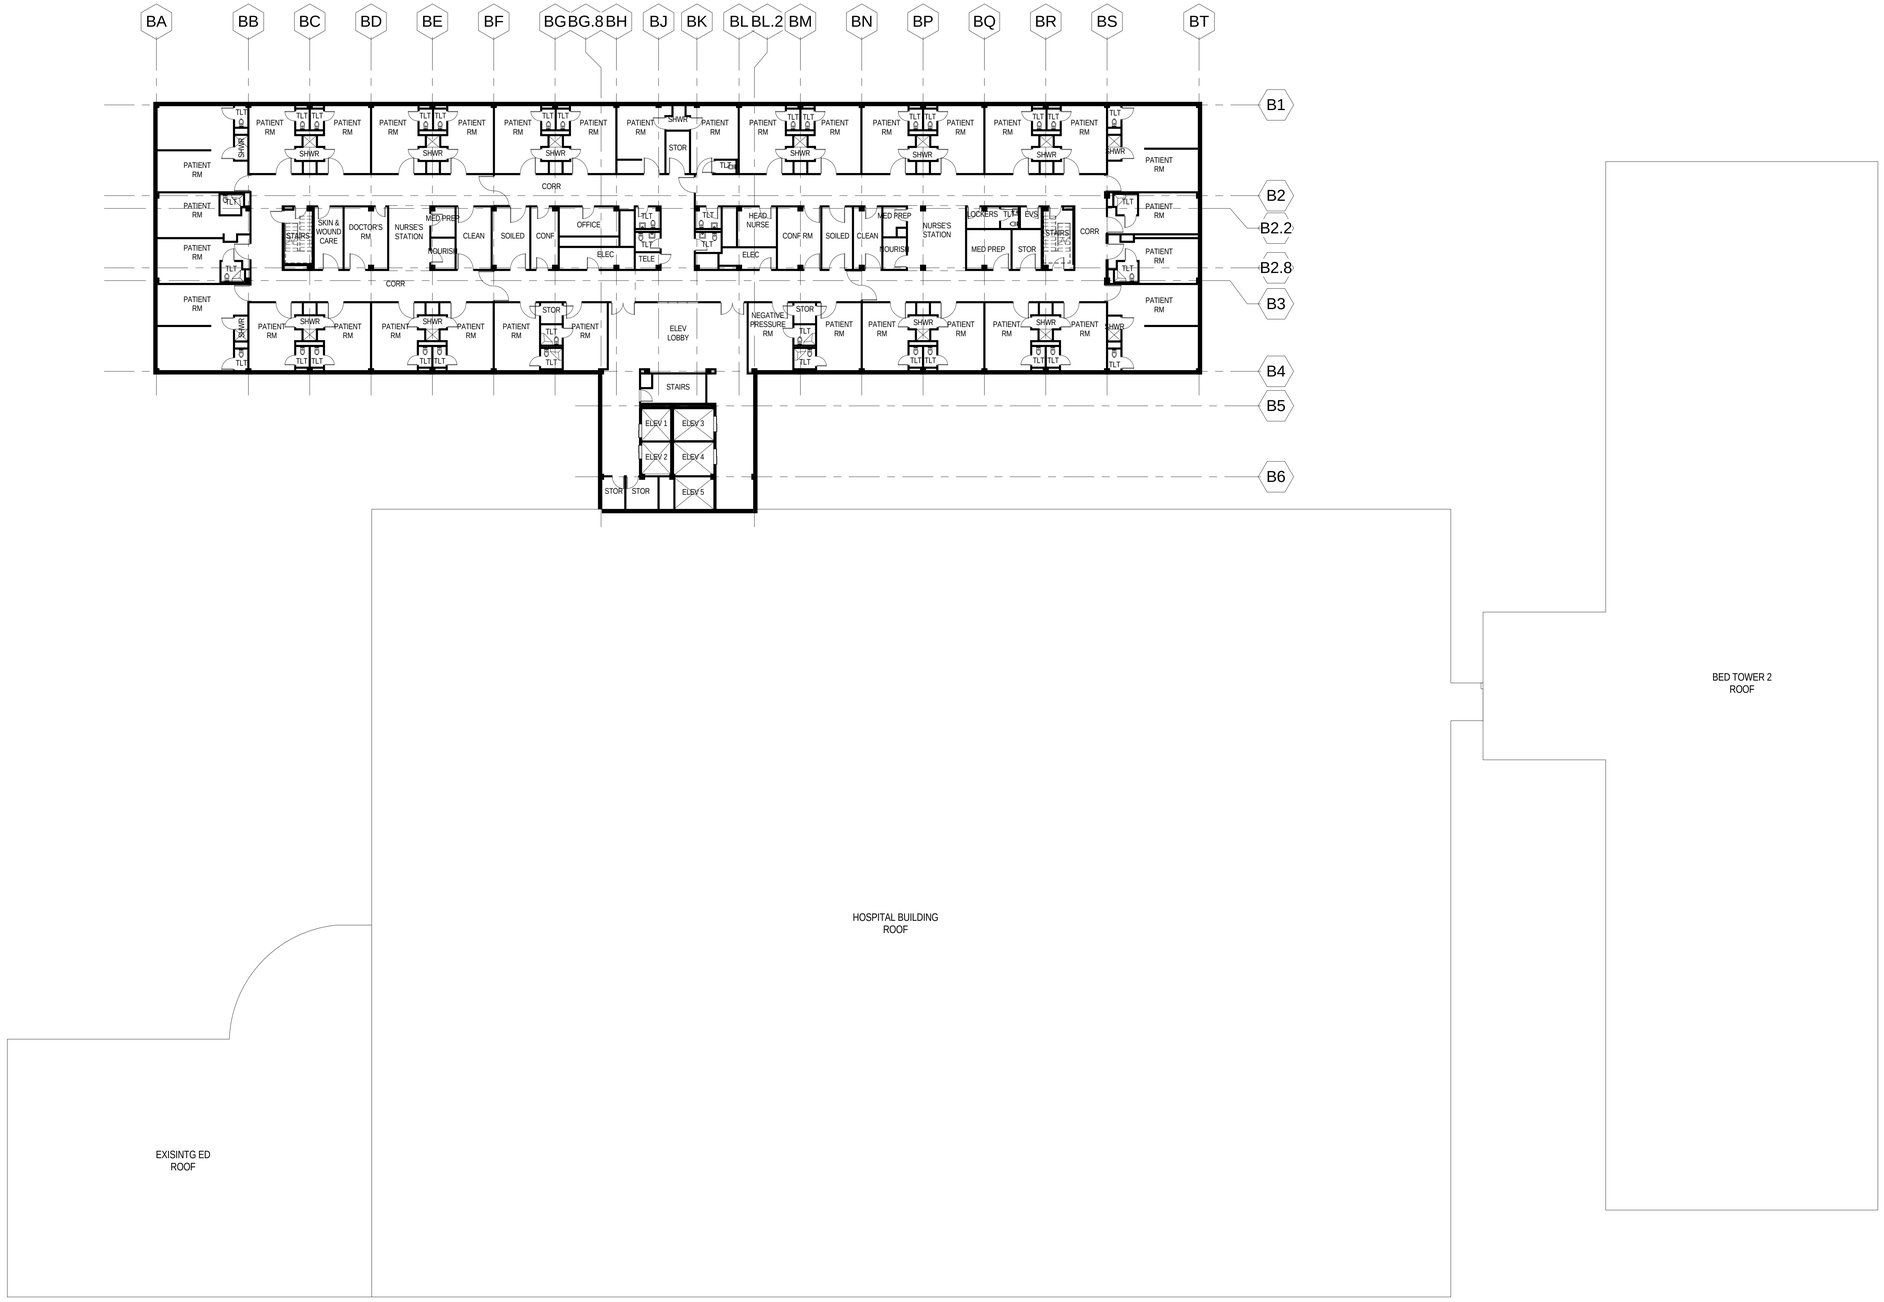

1 LEVEL 03 - EXISTING
1/16" = 1'-0"

PERKINS + WILL

1250 24th St., NW
Suite 800
Washington, DC 20037
t 202.737.1020
f 202.223.1570
www.perkinswill.com

MEDSTAR SOUTHERN MARYLAND HOSPITAL CENTER

7503 Surratts Road
Clinton MD, 20735

Revisions

NO	ISSUE	DATE
1	CON APPLICATION	10/04/13

Sheet Information

Date	10/04/2013
Job Number	860423.000
Drawn	
Checked	
Approved	

Title

EXISTING FLOOR PLAN (LEVEL 03)

Sheet

A02-03

Copyright © 2013 Perkins+Will

10/3/2013 9:19:55 AM
c:\temp\MSMHC_daviesl.rvt

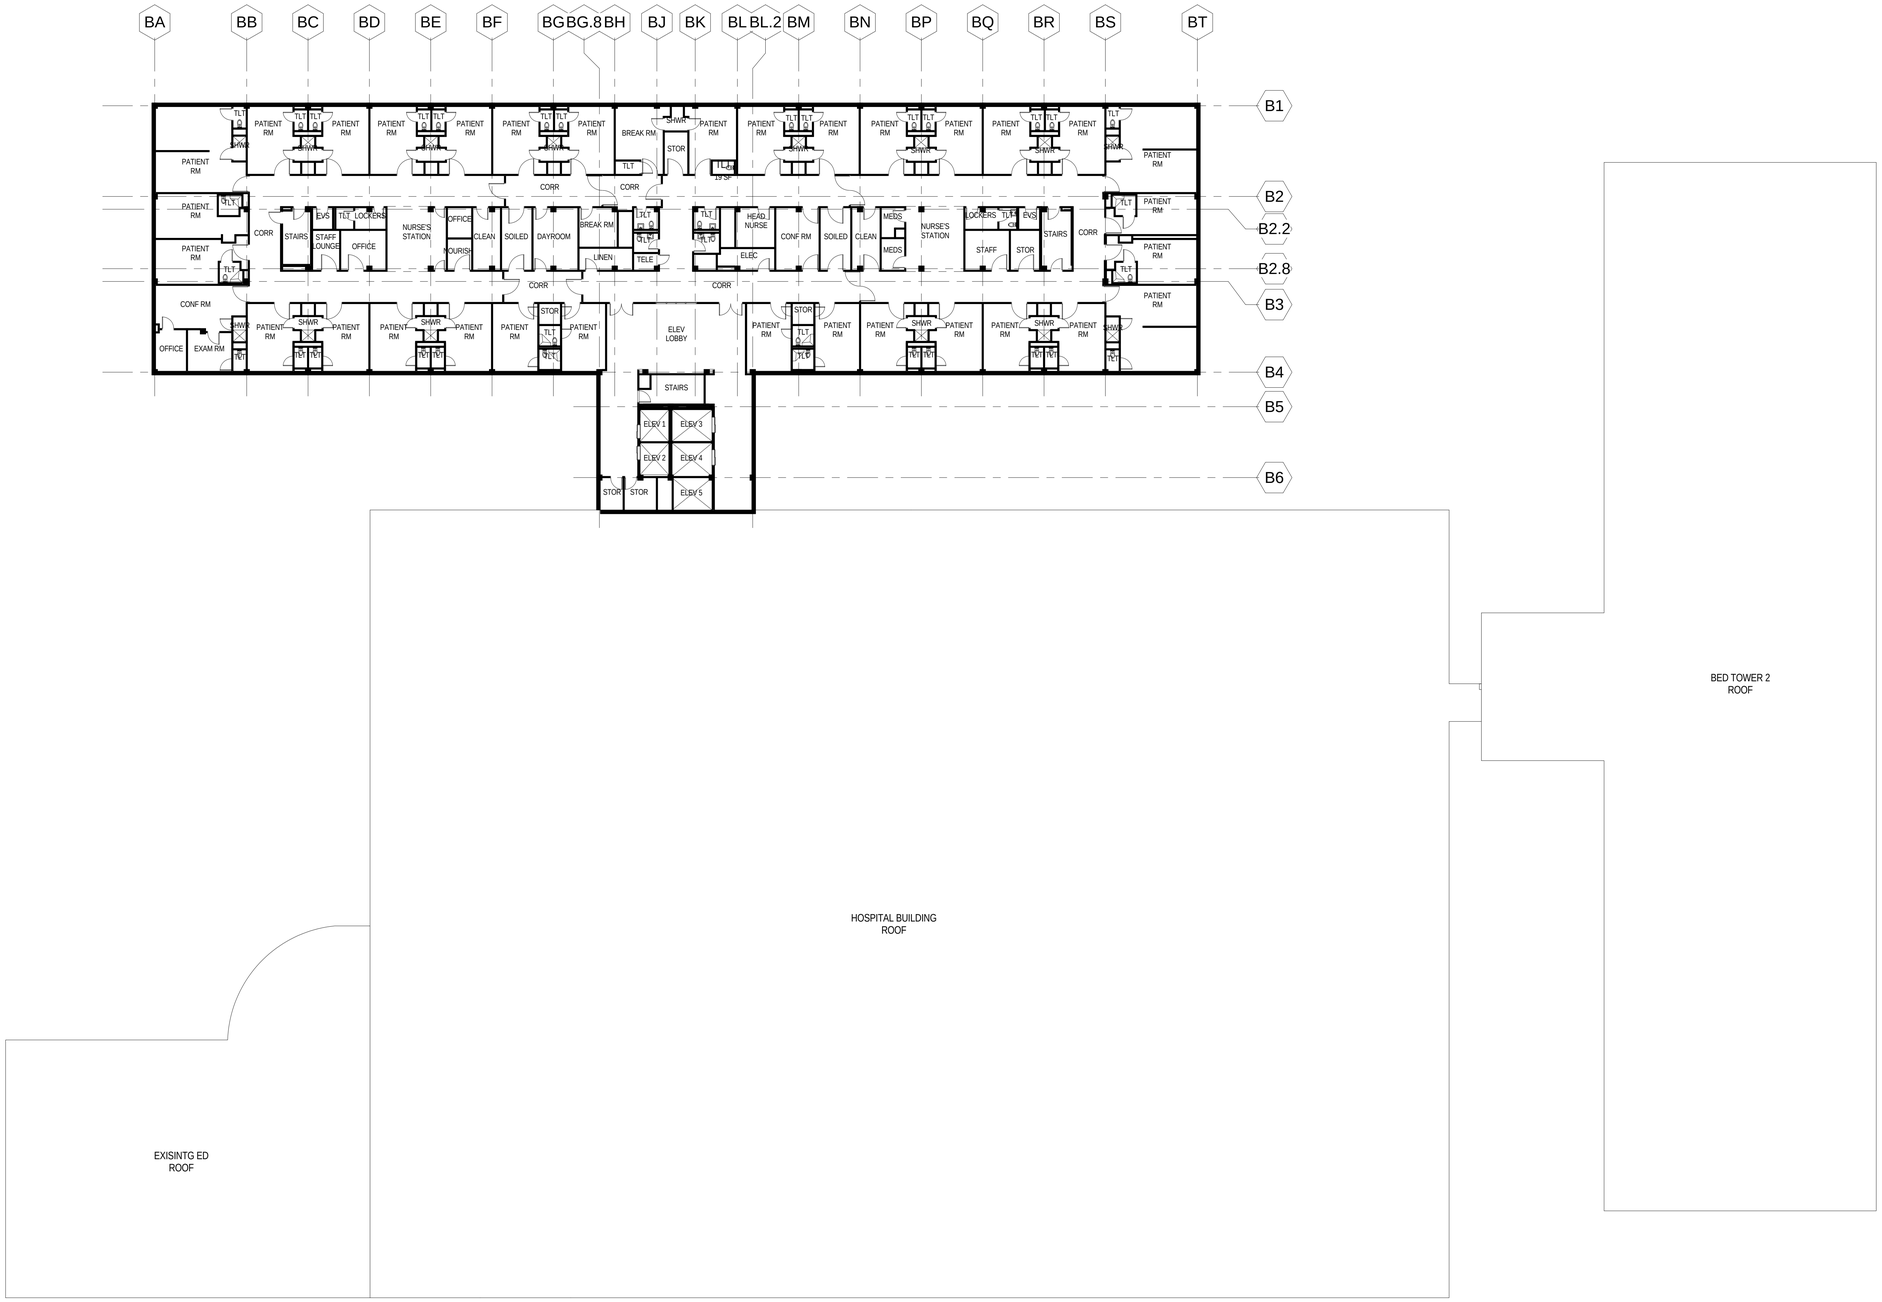

1 LEVEL 04 - EXISTING
1/16" = 1'-0"

NORTH

PERKINS + WILL

1250 24th St., NW
Suite 800
Washington, DC 20037
t 202.737.1020
f 202.223.1570
www.perkinswill.com

MEDSTAR SOUTHERN MARYLAND HOSPITAL CENTER

7503 Surratts Road
Clinton MD, 20735

Revisions

NO	ISSUE	DATE
1	CON APPLICATION	10/04/13

Sheet Information

Date	10/04/2013
Job Number	860423.000
Drawn	
Checked	
Approved	

Title

EXISTING FLOOR PLAN (LEVEL 04)

Sheet

A02-04

Copyright © 2013 Perkins+Will

10/3/2013 9:19:58 AM
c:\temp\MSMHC_daviesl.rvt

1 ROOF PLAN - EXISITNG
1/16" = 1'-0"

NORTH

PERKINS
+WILL

1250 24th St., NW
Suite 800
Washington, DC 20037
t 202.737.1020
f 202.223.1570
www.perkinswill.com

MEDSTAR SOUTHERN MARYLAND HOSPITAL CENTER

7503 Surratts Road
Clinton MD, 20735

Revisions

NO	ISSUE	DATE
1	CON APPLICATION	10/04/13

Sheet Information

Date	10/04/2013
Job Number	860423.000
Drawn	
Checked	
Approved	

Title

EXISTING ROOF PLAN (ROOF)

Sheet

A02-05

Copyright © 2013 Perkins+Will

10/3/2013 9:20:00 AM
c:\temp\MSMHC_daviesl.rvt

SITE PLAN LEGEND

- NIC
- EXISTING
- NEW CONSTRUCTION

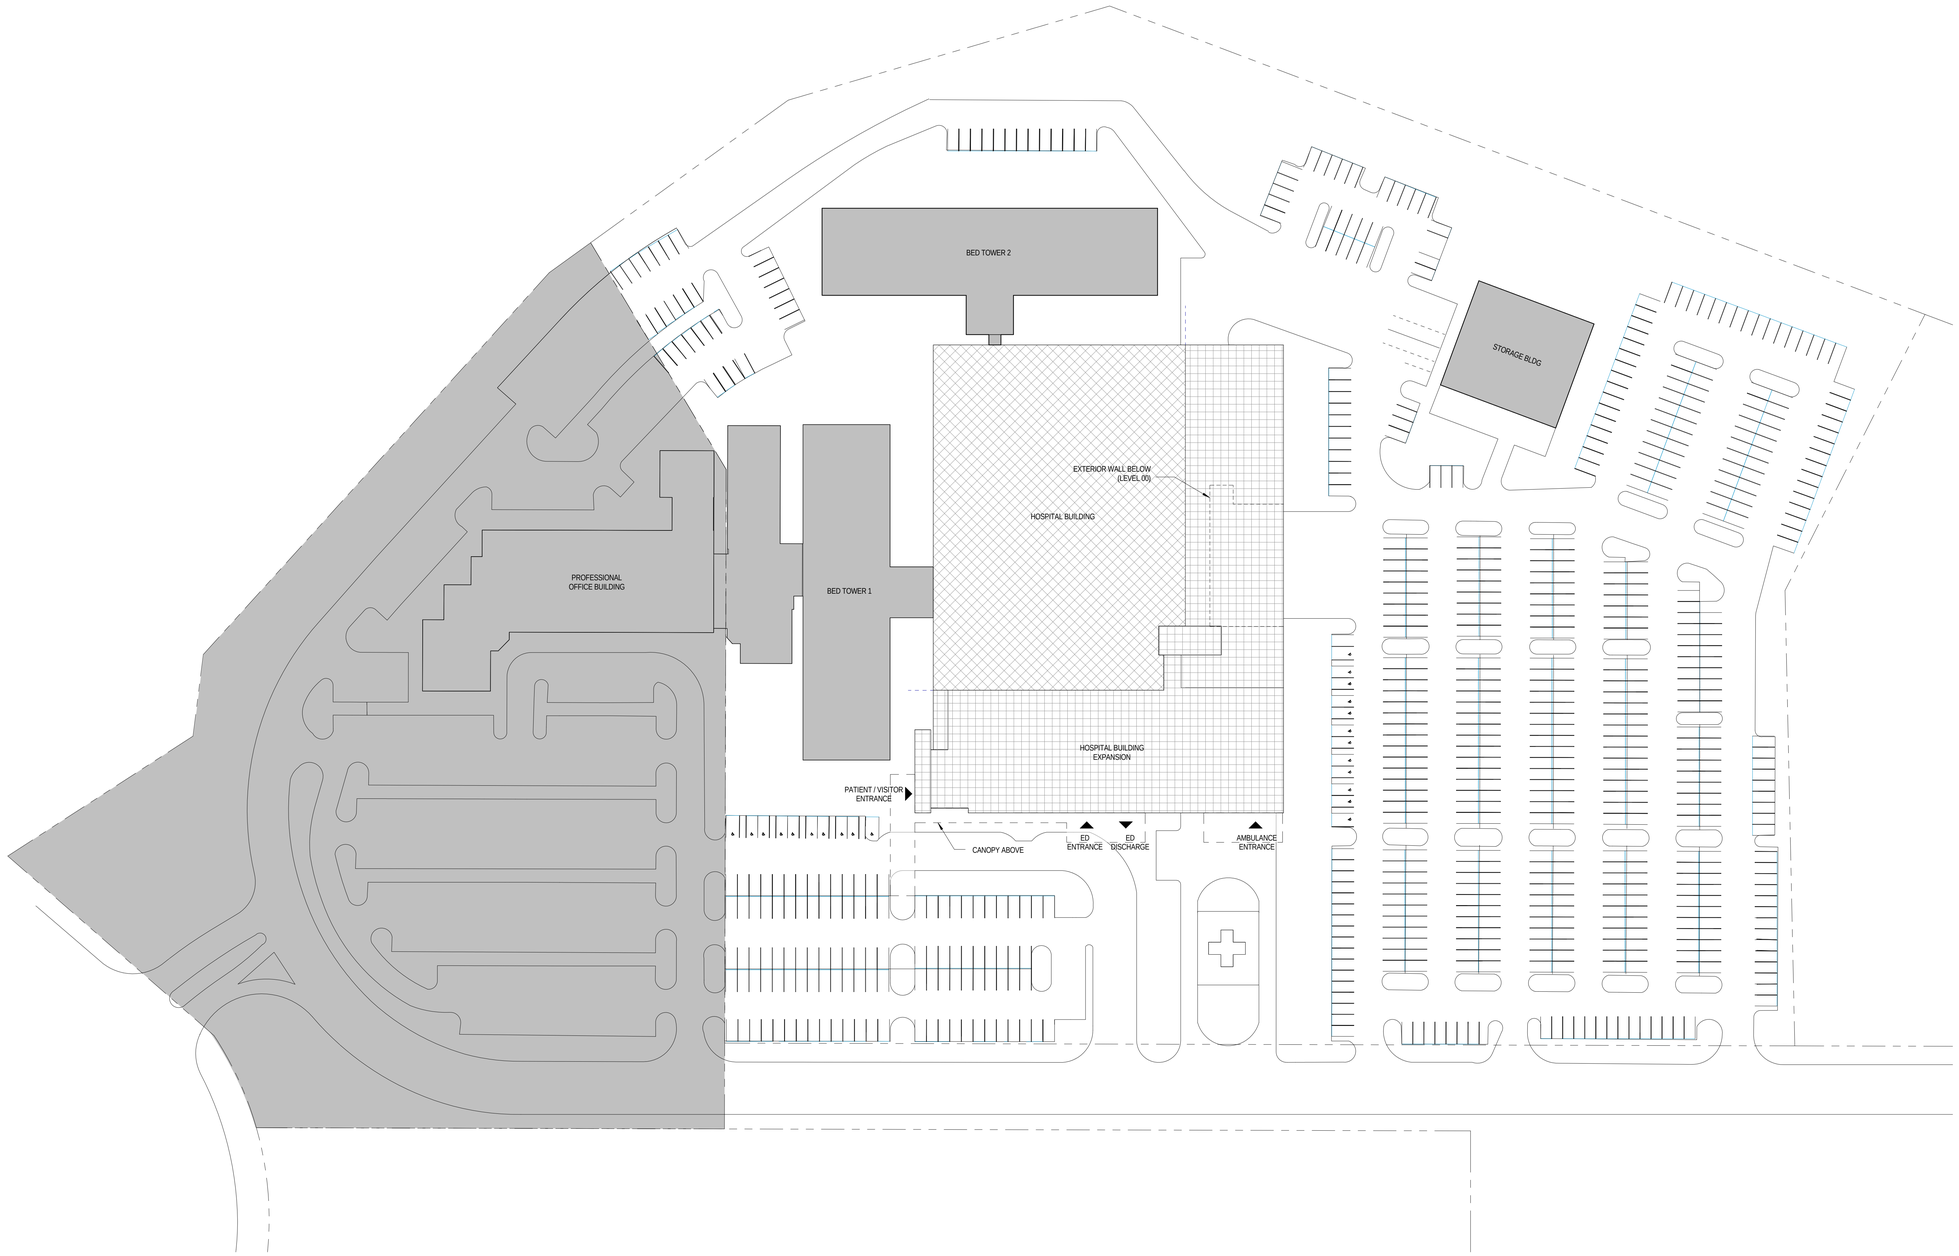

NORTH

1 SITE PLAN - PROPOSED
1" = 50'-0"

PERKINS + WILL

1250 24th St., NW
Suite 800
Washington, DC 20037
t 202.737.1020
f 202.223.1570
www.perkinswill.com

MEDSTAR SOUTHERN MARYLAND HOSPITAL CENTER

7503 Surratts Road
Clinton MD, 20735

Revisions

NO	ISSUE	DATE
1	CON APPLICATION	10/04/13

Sheet Information

Date	10/04/2013
Job Number	860423.000
Drawn	
Checked	
Approved	

Title

PROPOSED SITE PLAN

Sheet

A03-00

Copyright © 2013 Perkins+Will

10/3/2013 9:20:07 AM
c:\temp\MSMHC_daviesl.rvt

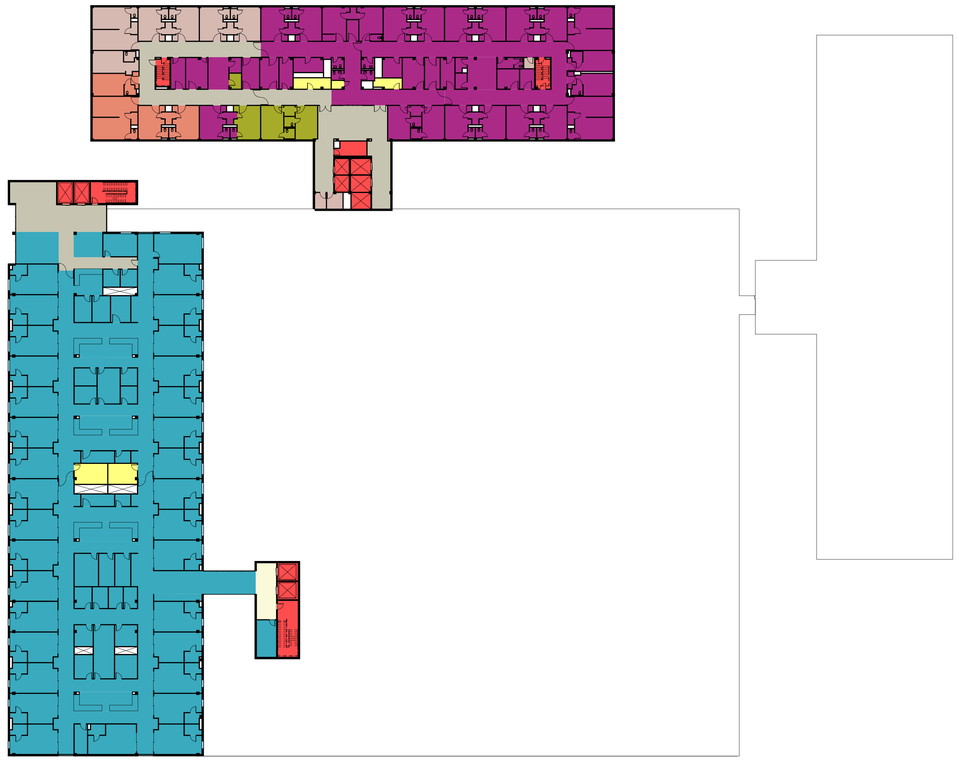

4 LEVEL 03
1/32" = 1'-0"

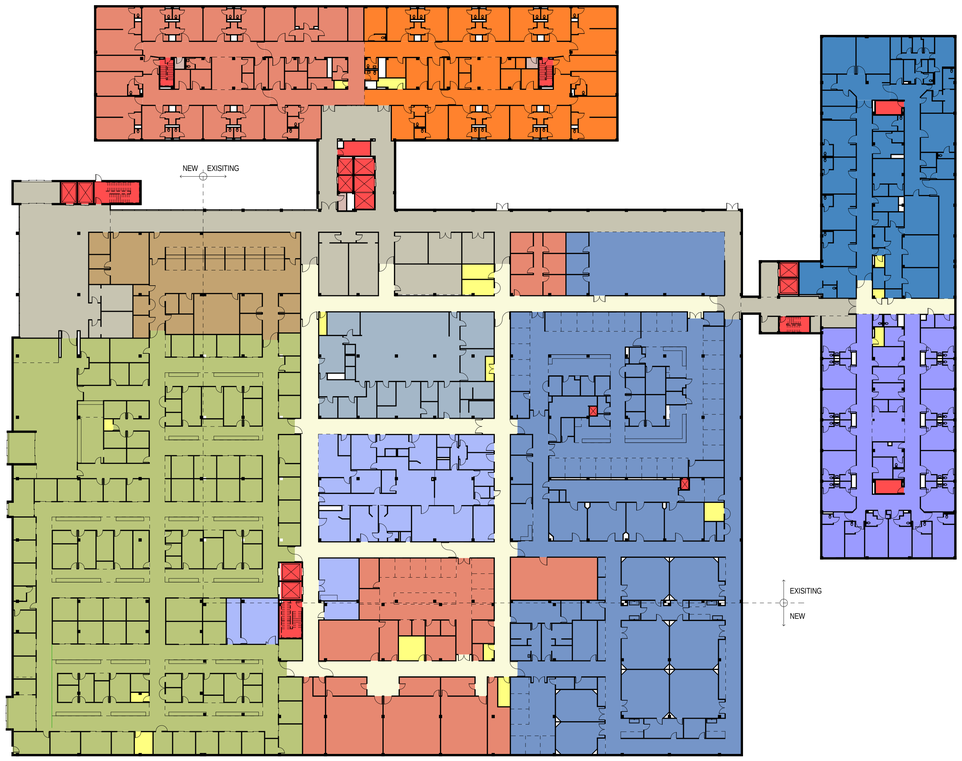

2 LEVEL 01
1/32" = 1'-0"

3 LEVEL 02
1/32" = 1'-0"

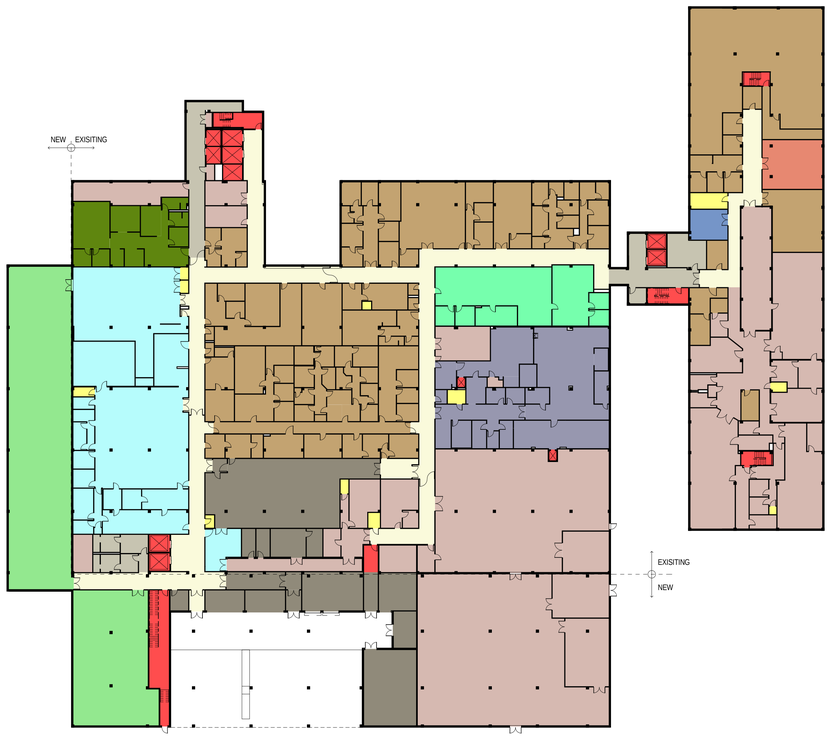

1 LEVEL 00
1/32" = 1'-0"

DEPARTMENTS

- ADMINISTRATIVE
- BEHAVIORAL HEALTH
- CARDIOLOGY
- CCU
- DIETARY
- ED
- EVS
- GENERAL MEDICINE
- ICU
- LABOR & DELIVERY
- LABORATORY
- MATERNITY / NURSING
- MATERNITY / POST-PARTUM
- MEDICAL / PEDIATRICS
- MEDICAL / RENAL DIALYSIS
- MEDICAL / SURGERY
- OBSERVATION
- OUTPATIENT PSYCH
- PHARMACY
- PHYSICAL THERAPY
- PHYSICIAN / SUPPORT CIRCULATION
- PLANT OPERATIONS
- PUBLIC / SHARED CIRCULATION
- RADIOLOGY
- RESPIRATORY THERAPY
- SHELL
- STERILE PROCESSING
- SUB-ACUTE CARE
- SUPPLY
- SUPPORT
- SURGERY
- SURGICAL / ONCOLOGY
- VERTICAL CIRCULATION

NORTH

PERKINS + WILL

1250 24th St., NW
Suite 800
Washington, DC 20037
t 202.737.1020
f 202.223.1570
www.perkinswill.com

MEDSTAR SOUTHERN MARYLAND HOSPITAL CENTER

7503 Surratts Road
Clinton MD, 20735

Revisions

NO	ISSUE	DATE
1	CON APPLICATION	10/04/13

Sheet Information

Date	10/04/2013
Job Number	860423.000
Drawn	
Checked	
Approved	

Title

PROPOSED DEPARTMENT DIAGRAMS

Sheet

A04-00

Copyright © 2013 Perkins+Will

10/3/2013 9:20:39 AM
c:\temp\MSMHC_davesl.rvt

1 LEVEL 04
1/32" = 1'-0"

DEPARTMENTS

- ADMINISTRATIVE
- BEHAVIORAL HEALTH
- CARDIOLOGY
- CCU
- DIETARY
- ED
- EVS
- GENERAL MEDICINE
- ICU
- LABOR & DELIVERY
- LABORATORY
- MATERNITY / NURSING
- MATERNITY / POST-PARTUM
- MEDICAL / PEDIATRICS
- MEDICAL / RENAL DIALYSIS
- MEDICAL / SURGERY
- OBSERVATION
- OUTPATIENT PSYCH
- PHARMACY
- PHYSICAL THERAPY
- PHYSICIAN / SUPPORT CIRCULATION
- PLANT OPERATIONS
- PUBLIC / SHARED CIRCULATION
- RADIOLOGY
- RESPIRATORY THERAPY
- SHELL
- STERILE PROCESSING
- SUB-ACUTE CARE
- SUPPLY
- SUPPORT
- SURGERY
- SURGICAL / ONCOLOGY
- VERTICAL CIRCULATION

NORTH

PERKINS + WILL

1250 24th St., NW
Suite 800
Washington, DC 20037
t 202.737.1020
f 202.223.1570
www.perkinswill.com

MEDSTAR SOUTHERN MARYLAND HOSPITAL CENTER

7503 Surratts Road
Clinton MD, 20735

Revisions

NO	ISSUE	DATE
1	CON APPLICATION	10/04/13

Sheet Information

Date	10/04/2013
Job Number	860423.000
Drawn	
Checked	
Approved	

Title

PROPOSED DEPARTMENT DIAGRAMS

Sheet

A04-01

Copyright © 2013 Perkins+Will

10/3/2013 9:29:55 AM
c:\temp\MSMHC_davesl.rvt

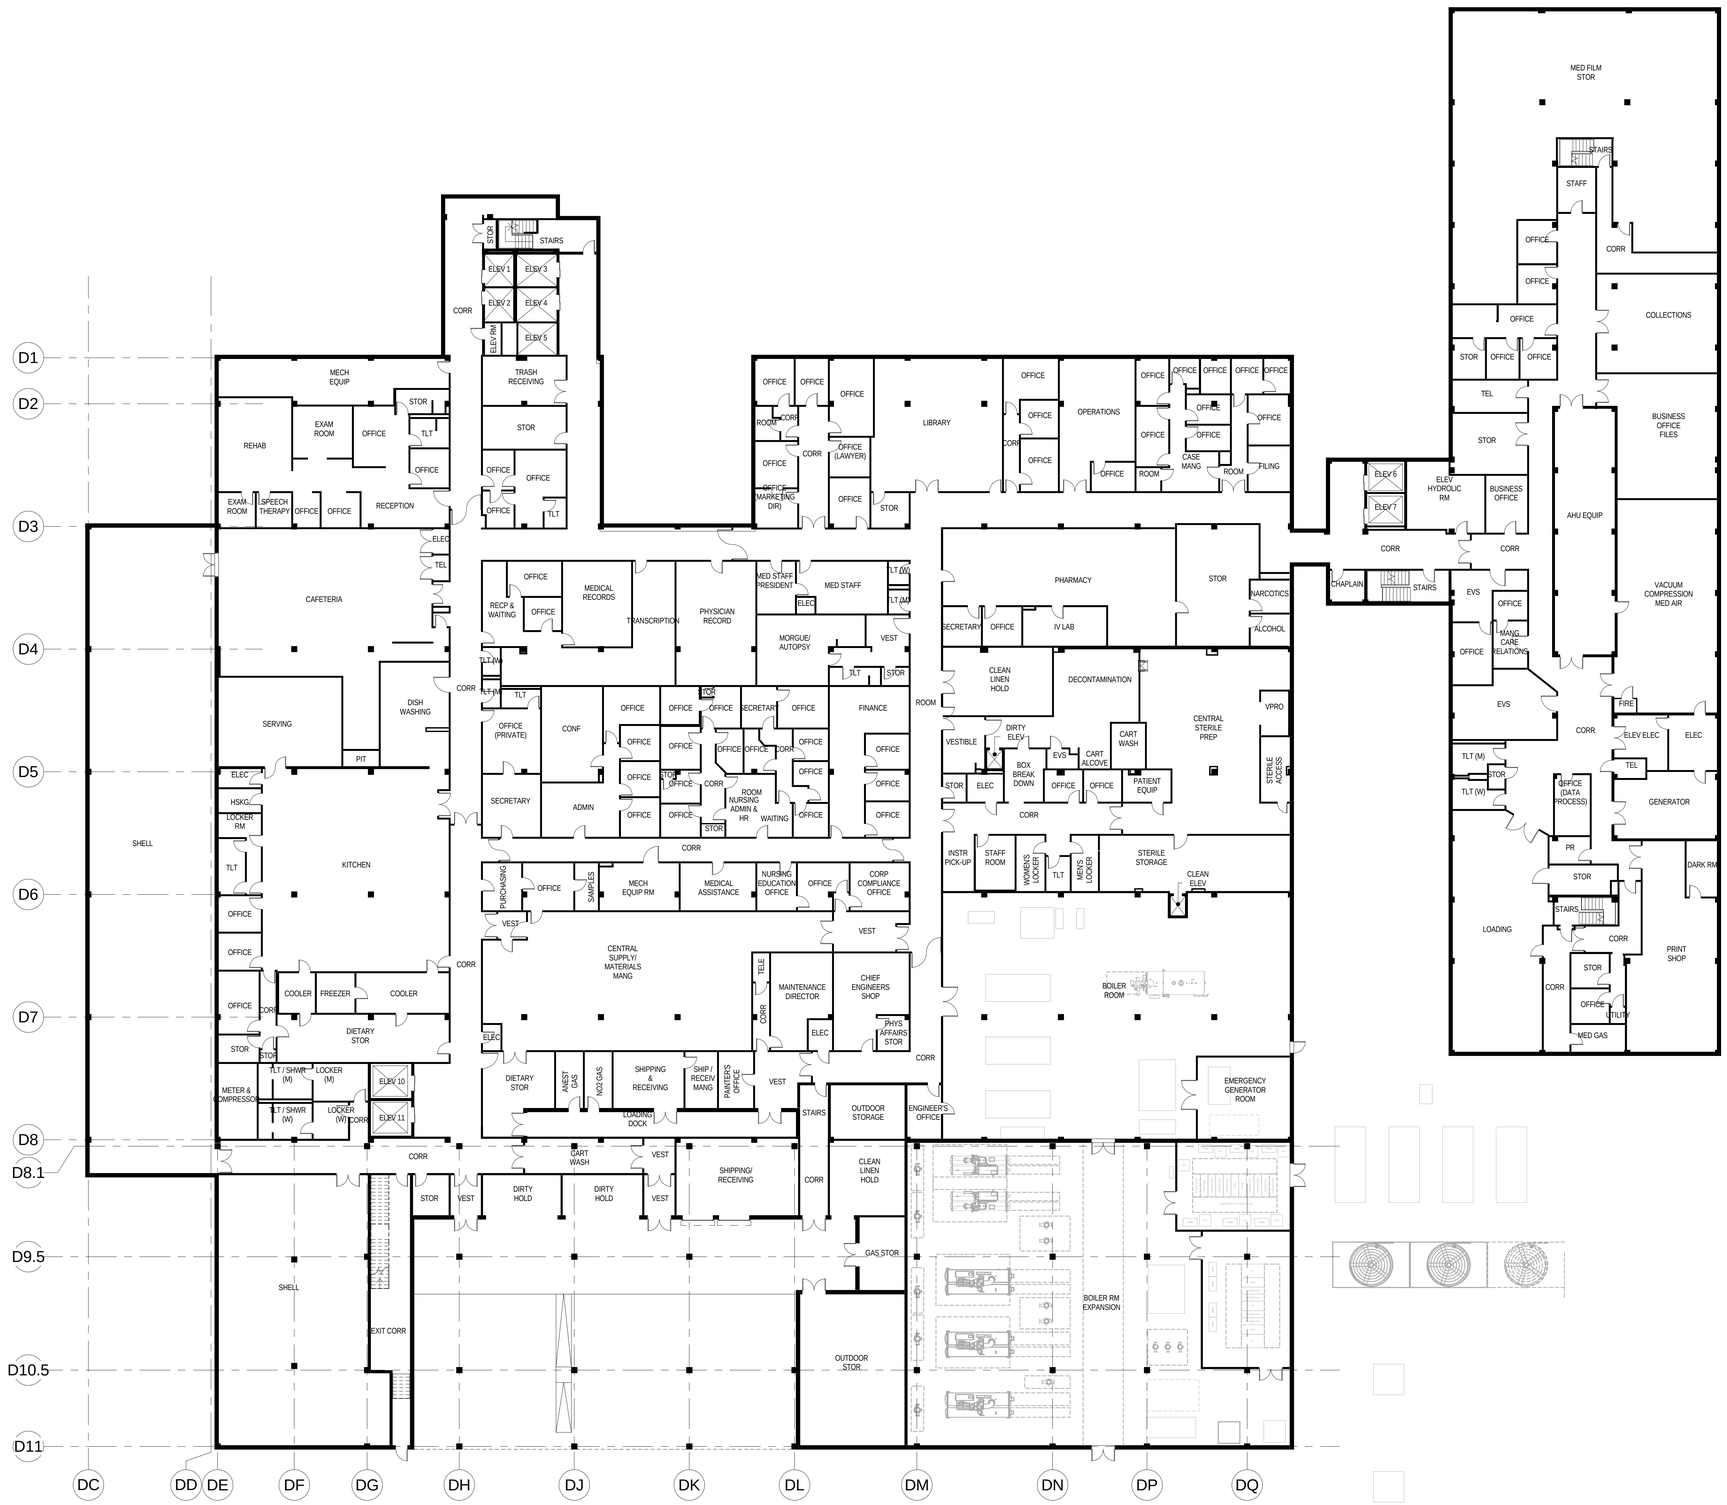

1 LEVEL 00
1/16" = 1'-0"

PERKINS + WILL

1250 24th St., NW
Suite 800
Washington, DC 20037
t 202.737.1020
f 202.223.1570
www.perkinswill.com

MEDSTAR SOUTHERN MARYLAND HOSPITAL CENTER

7503 Surratts Road
Clinton MD, 20735

Revisions

NO	ISSUE	DATE
1	CON APPLICATION	10/04/13

Sheet Information

Date	10/04/2013
Job Number	860423.000
Drawn	
Checked	
Approved	

Title

PROPOSED FLOOR PLAN (LEVEL 00)

Sheet

A05-00

Copyright © 2013 Perkins+Will

10/3/2013 9:21:09 AM
c:\temp\MSMHC_davies5.rvt

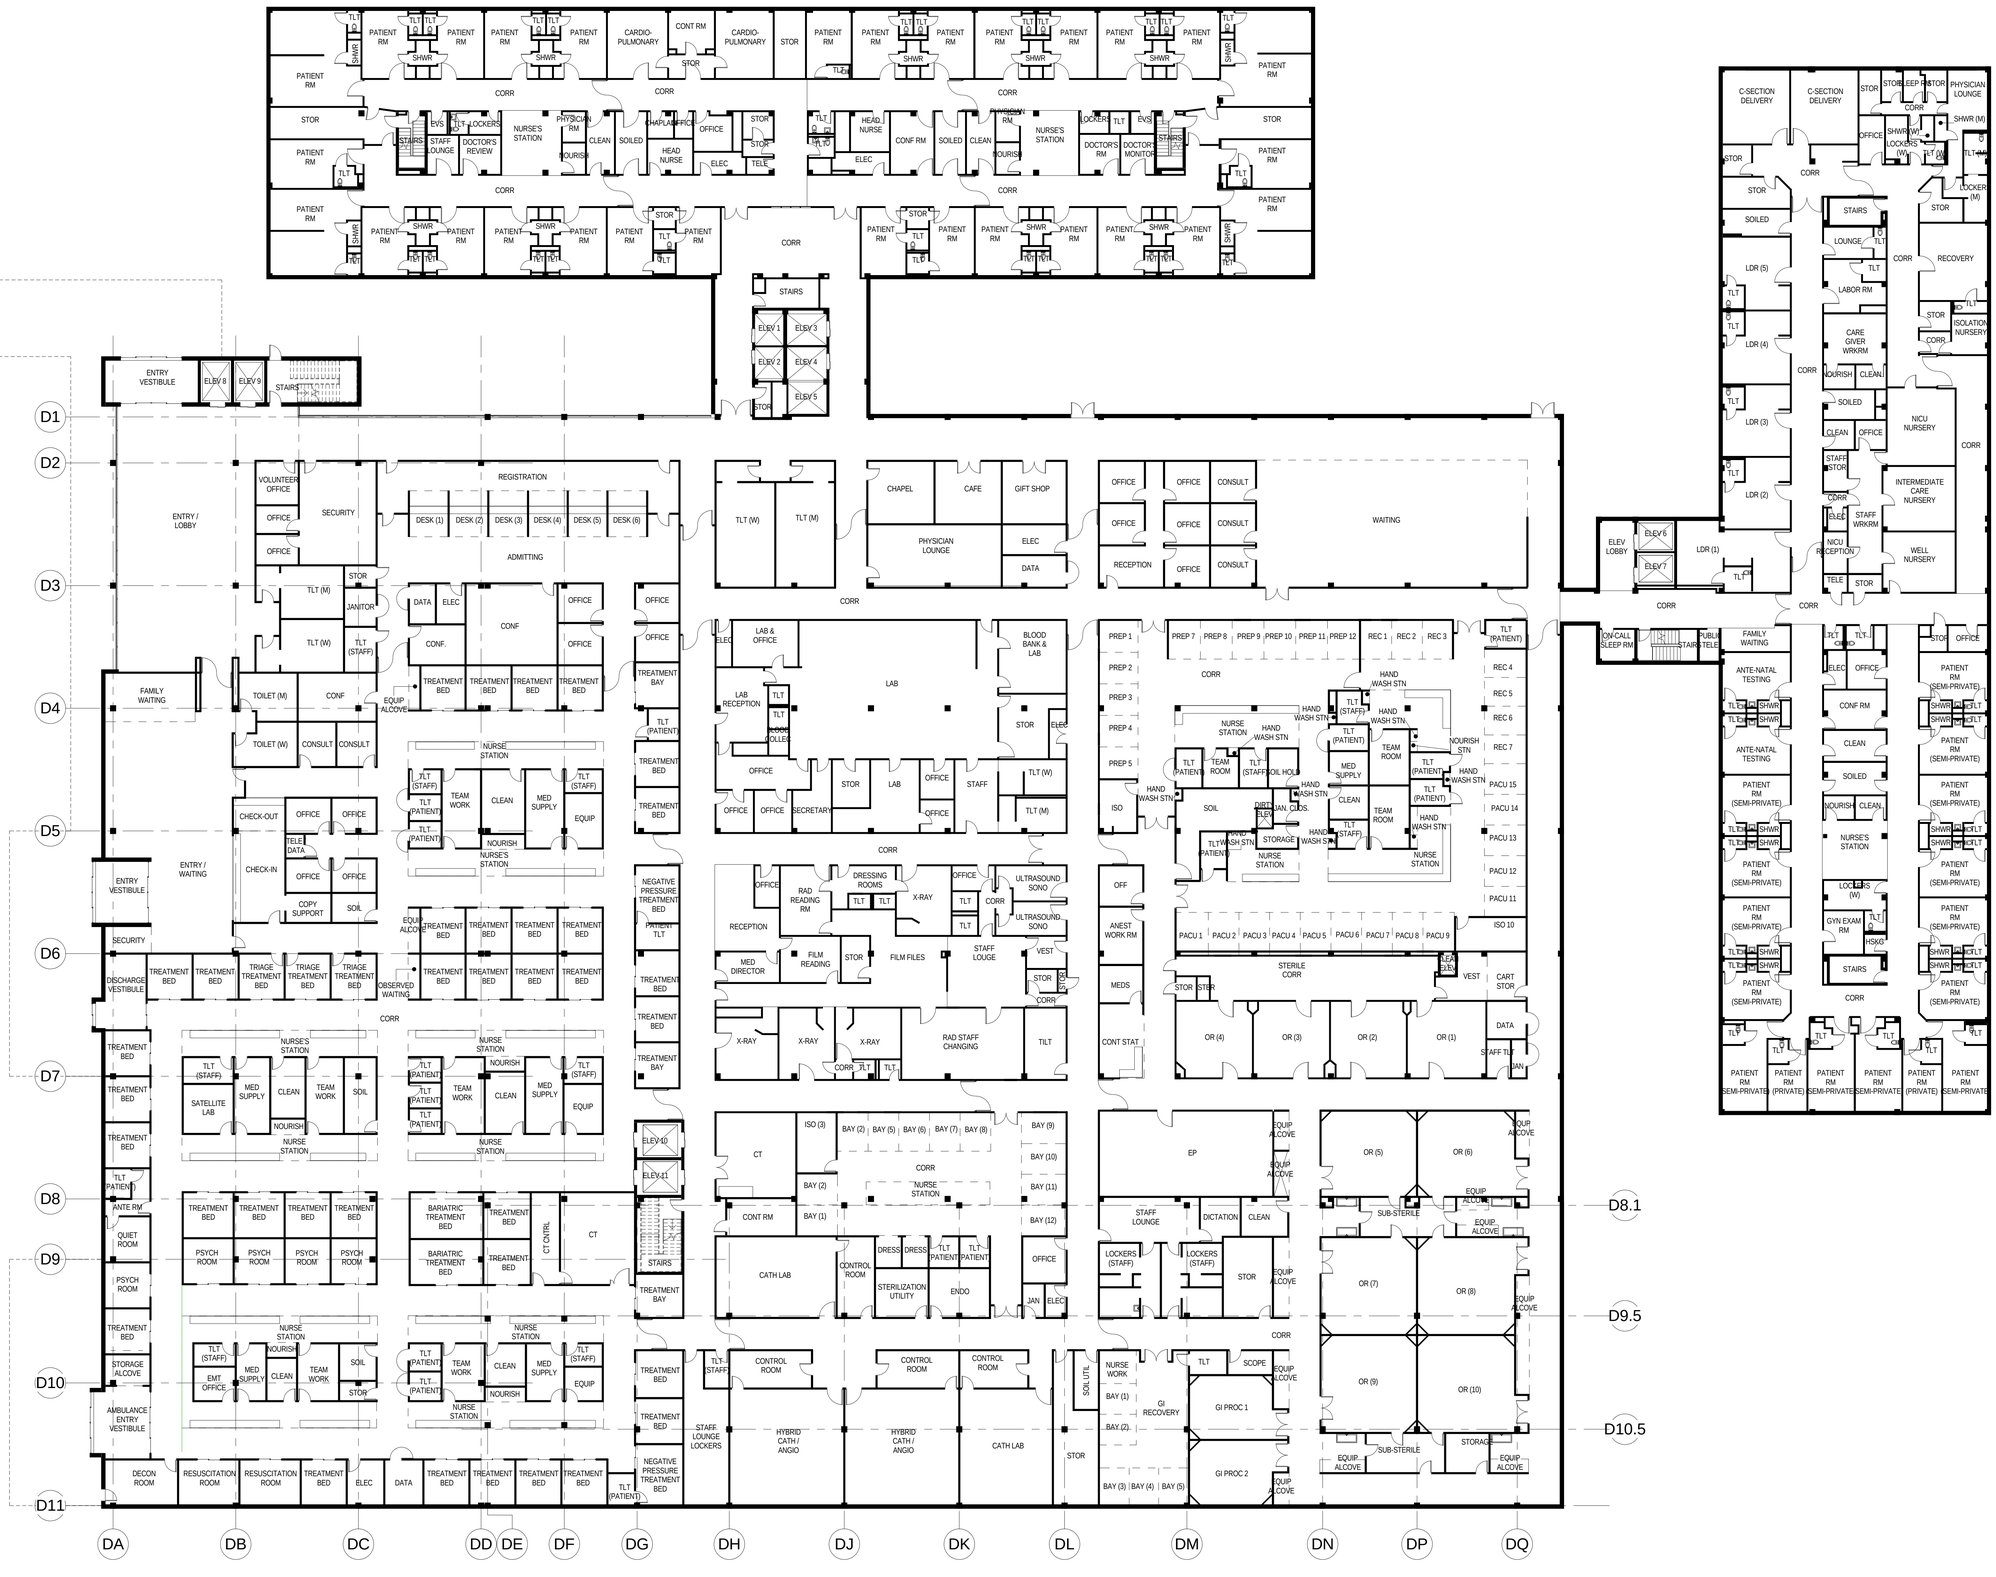

1 LEVEL 01
1/16" = 1'-0"

PERKINS + WILL

1250 24th St., NW
Suite 800
Washington, DC 20037
t 202.737.1020
f 202.223.1570
www.perkinswill.com

MEDSTAR SOUTHERN MARYLAND HOSPITAL CENTER

7503 Surratts Road
Clinton MD, 20735

Revisions

NO	ISSUE	DATE
1	CON APPLICATION	10/04/13

Sheet Information

Date	10/04/2013
Job Number	860423.000
Drawn	
Checked	
Approved	

Title

PROPOSED FLOOR PLAN (LEVEL 01)

Sheet

A05-01

Copyright © 2013 Perkins+Will

10/3/2013 9:21:15 AM
c:\temp\MSMHC_davies4.rvt

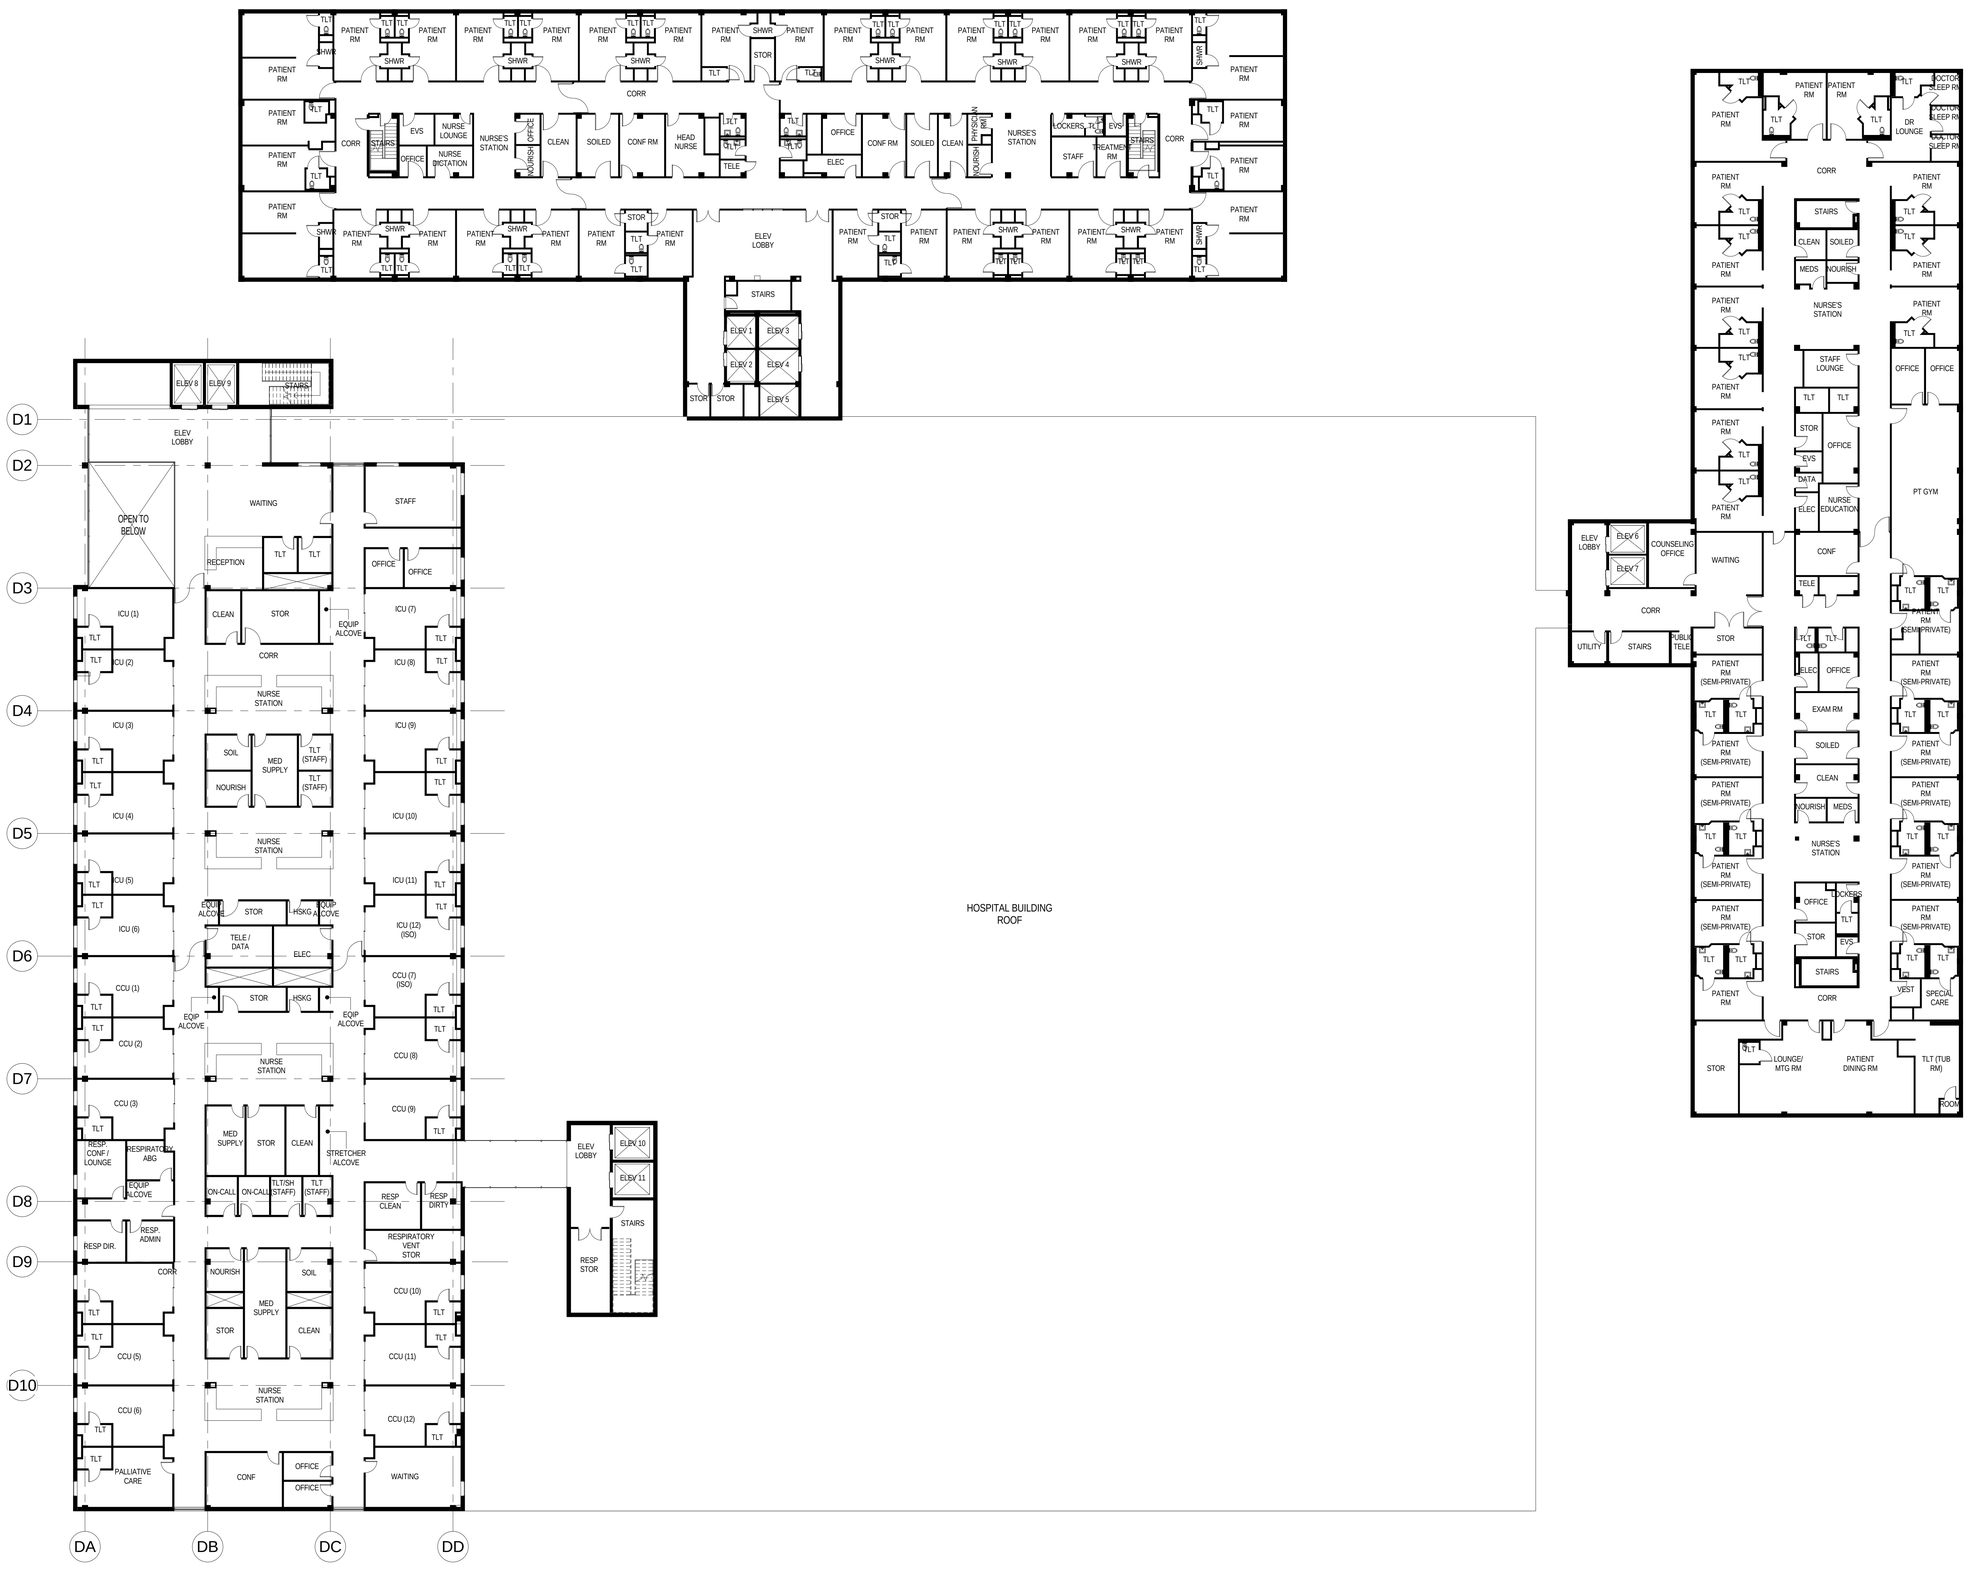

1 LEVEL 02
1/16" = 1'-0"

PERKINS + WILL

1250 24th St., NW
Suite 800
Washington, DC 20037
t 202.737.1020
f 202.223.1570
www.perkinswill.com

MEDSTAR SOUTHERN MARYLAND HOSPITAL CENTER

7503 Surratts Road
Clinton MD, 20735

Revisions

NO	ISSUE	DATE
1	CON APPLICATION	10/04/13

Sheet Information

Date	10/04/2013
Job Number	860423.000
Drawn	
Checked	
Approved	

Title

PROPOSED FLOOR PLAN (LEVEL 02)

Sheet

A05-02

Copyright © 2013 Perkins+Will

10/3/2013 9:21:19 AM
c:\temp\MSMHC_daviesl.rvt

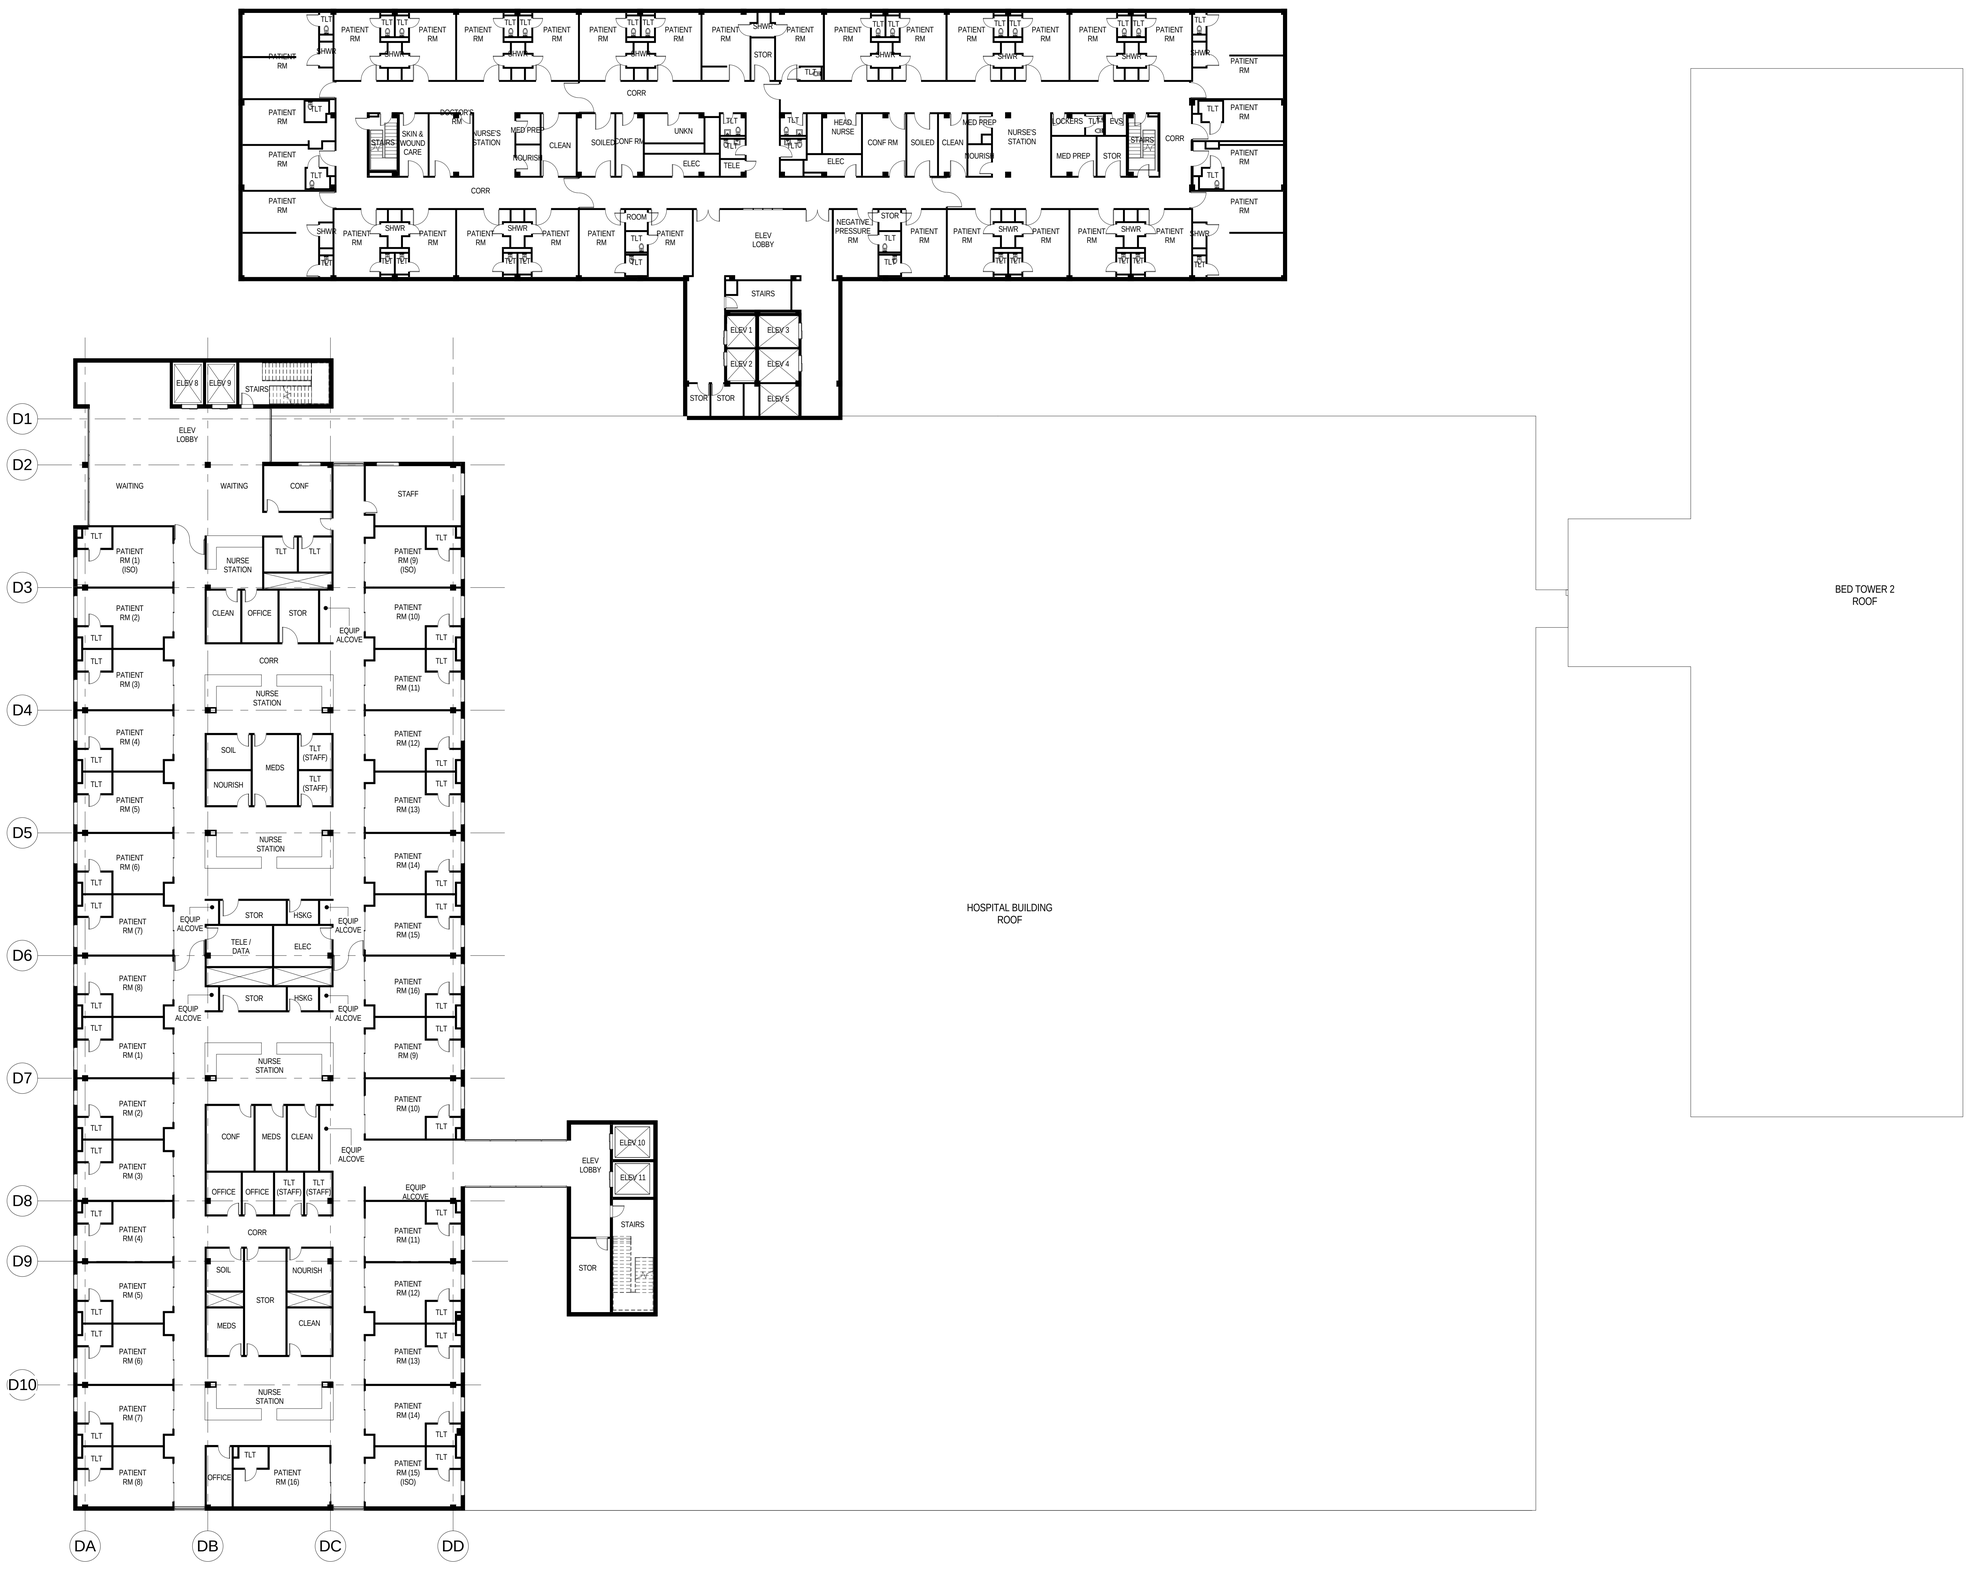

1 LEVEL 03
1/16" = 1'-0"

PERKINS + WILL

1250 24th St., NW
Suite 800
Washington, DC 20037
t 202.737.1020
f 202.223.1570
www.perkinswill.com

MEDSTAR SOUTHERN MARYLAND HOSPITAL CENTER

7503 Surratts Road
Clinton MD, 20735

Revisions

NO	ISSUE	DATE
1	CON APPLICATION	10/04/13

Sheet Information

Date	10/04/2013
Job Number	860423.000
Drawn	
Checked	
Approved	

Title

PROPOSED FLOOR PLAN (LEVEL 03)

Sheet

A05-03

Copyright © 2013 Perkins+Will

10/3/2013 9:21:23 AM
c:\temp\MSMHC_dlevel.rvt

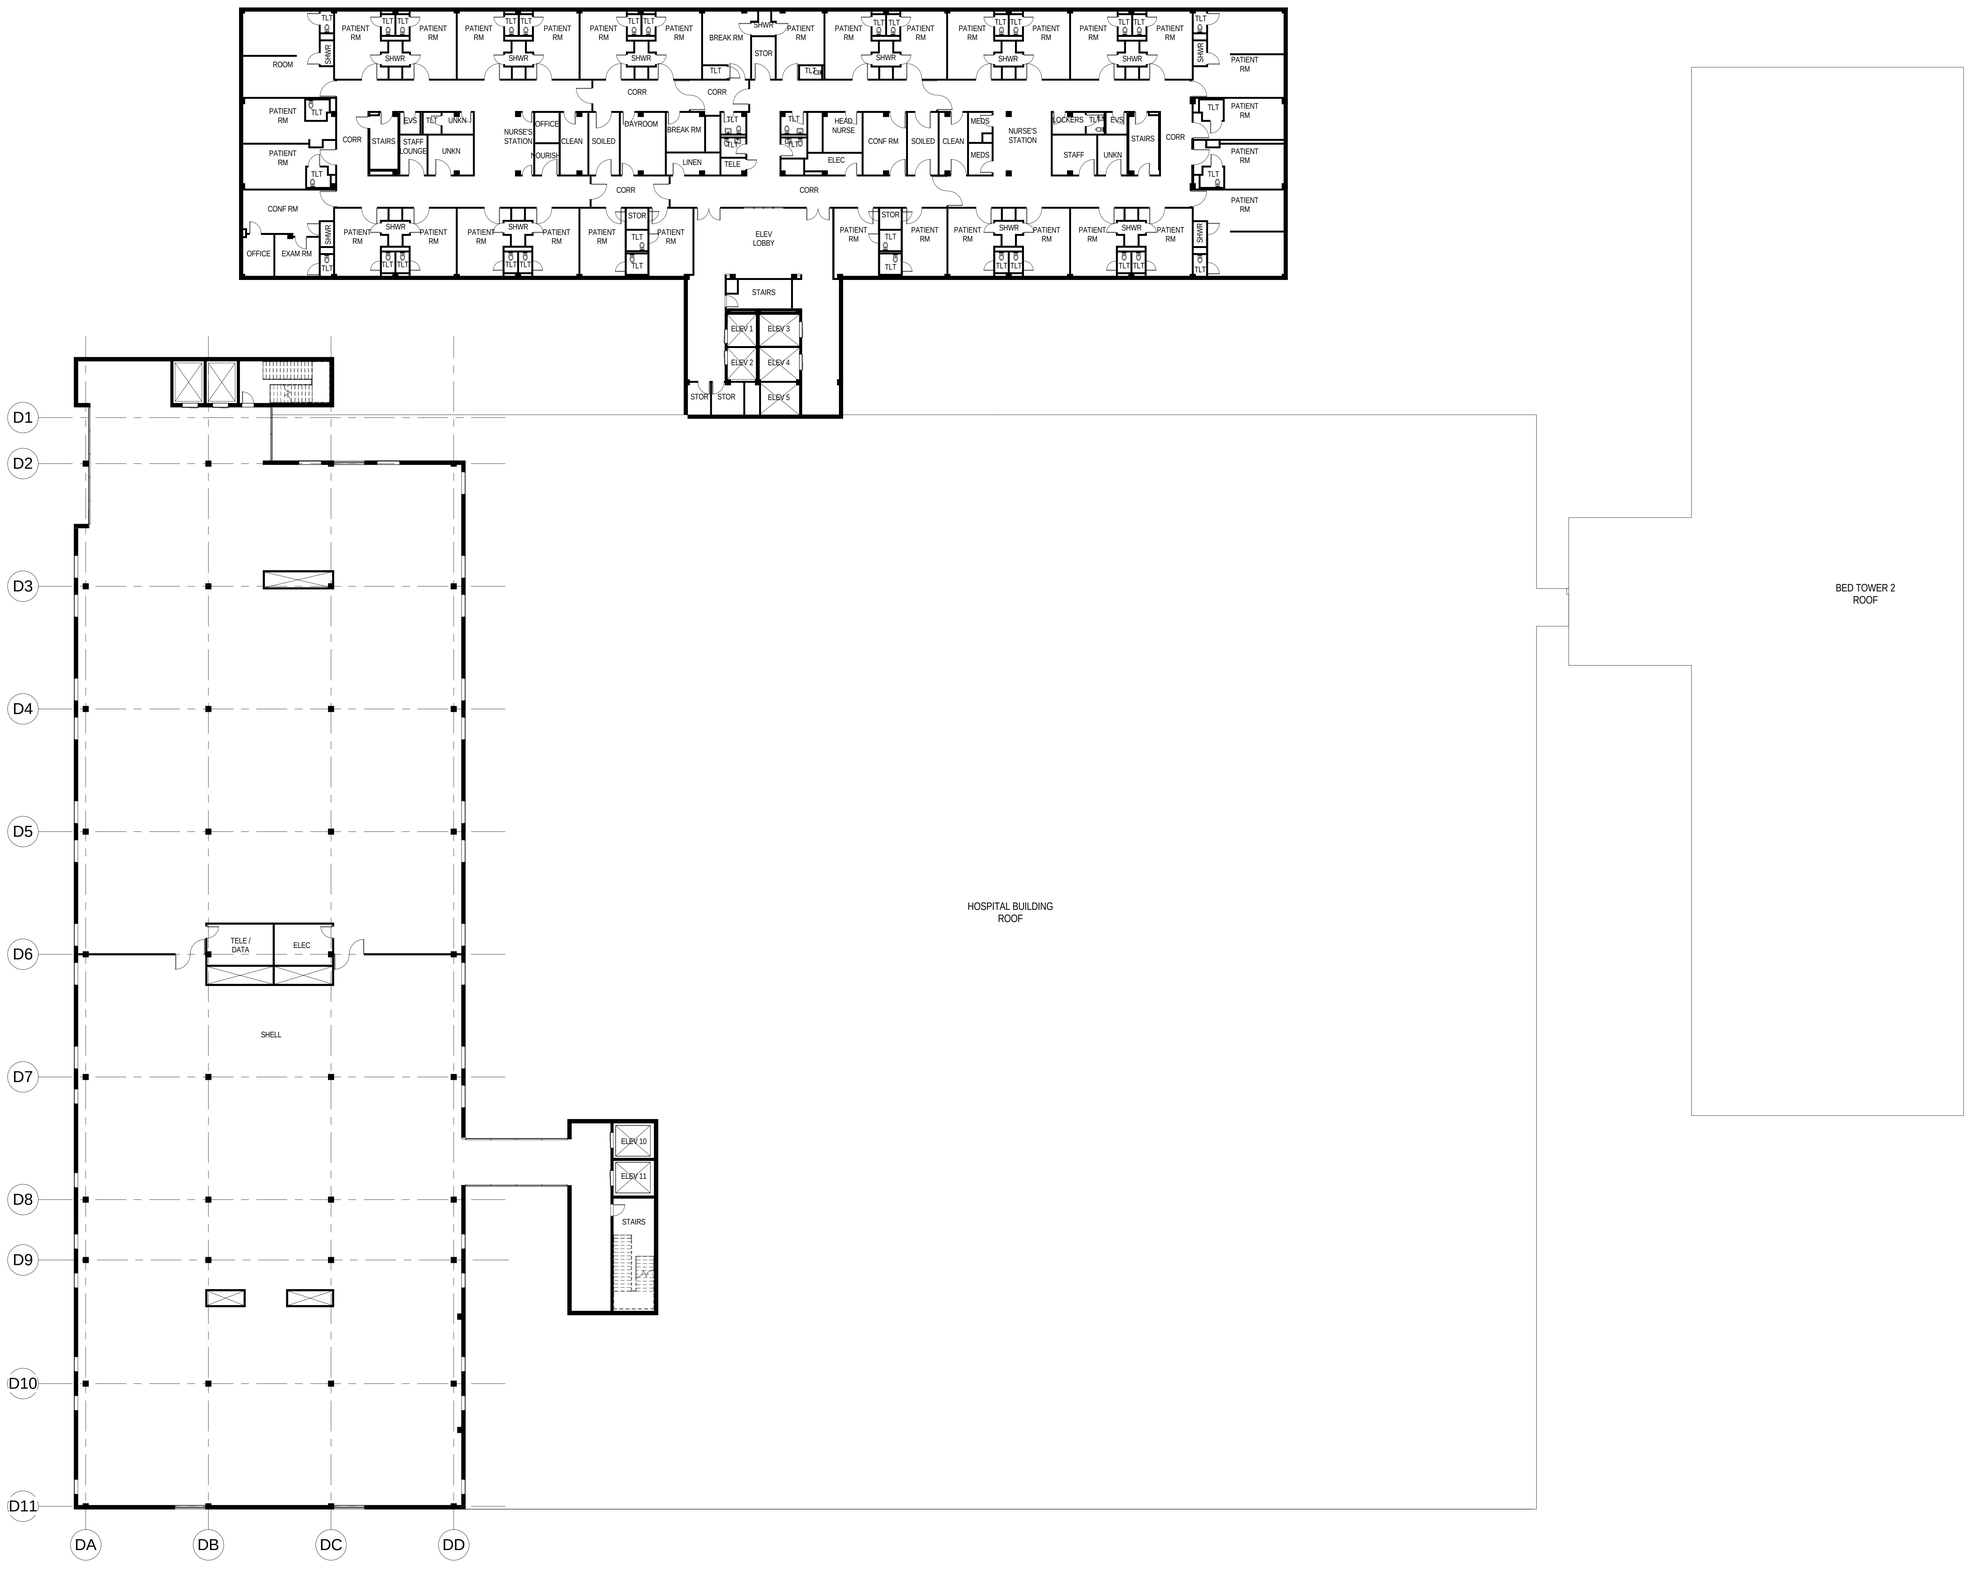

1 LEVEL 04
1/16" = 1'-0"

PERKINS + WILL

1250 24th St., NW
Suite 800
Washington, DC 20037
t 202.737.1020
f 202.223.1570
www.perkinswill.com

MEDSTAR SOUTHERN MARYLAND HOSPITAL CENTER

7503 Surratts Road
Clinton MD, 20735

Revisions

NO	ISSUE	DATE
1	CON APPLICATION	10/04/13

Sheet Information

Date	10/04/2013
Job Number	860423.000
Drawn	
Checked	
Approved	

Title

PROPOSED FLOOR PLAN (LEVEL 04)

Sheet

A05-04

Copyright © 2013 Perkins+Will

10/3/2013 9:21:27 AM
c:\temp\MSMHC_davies8.rvt

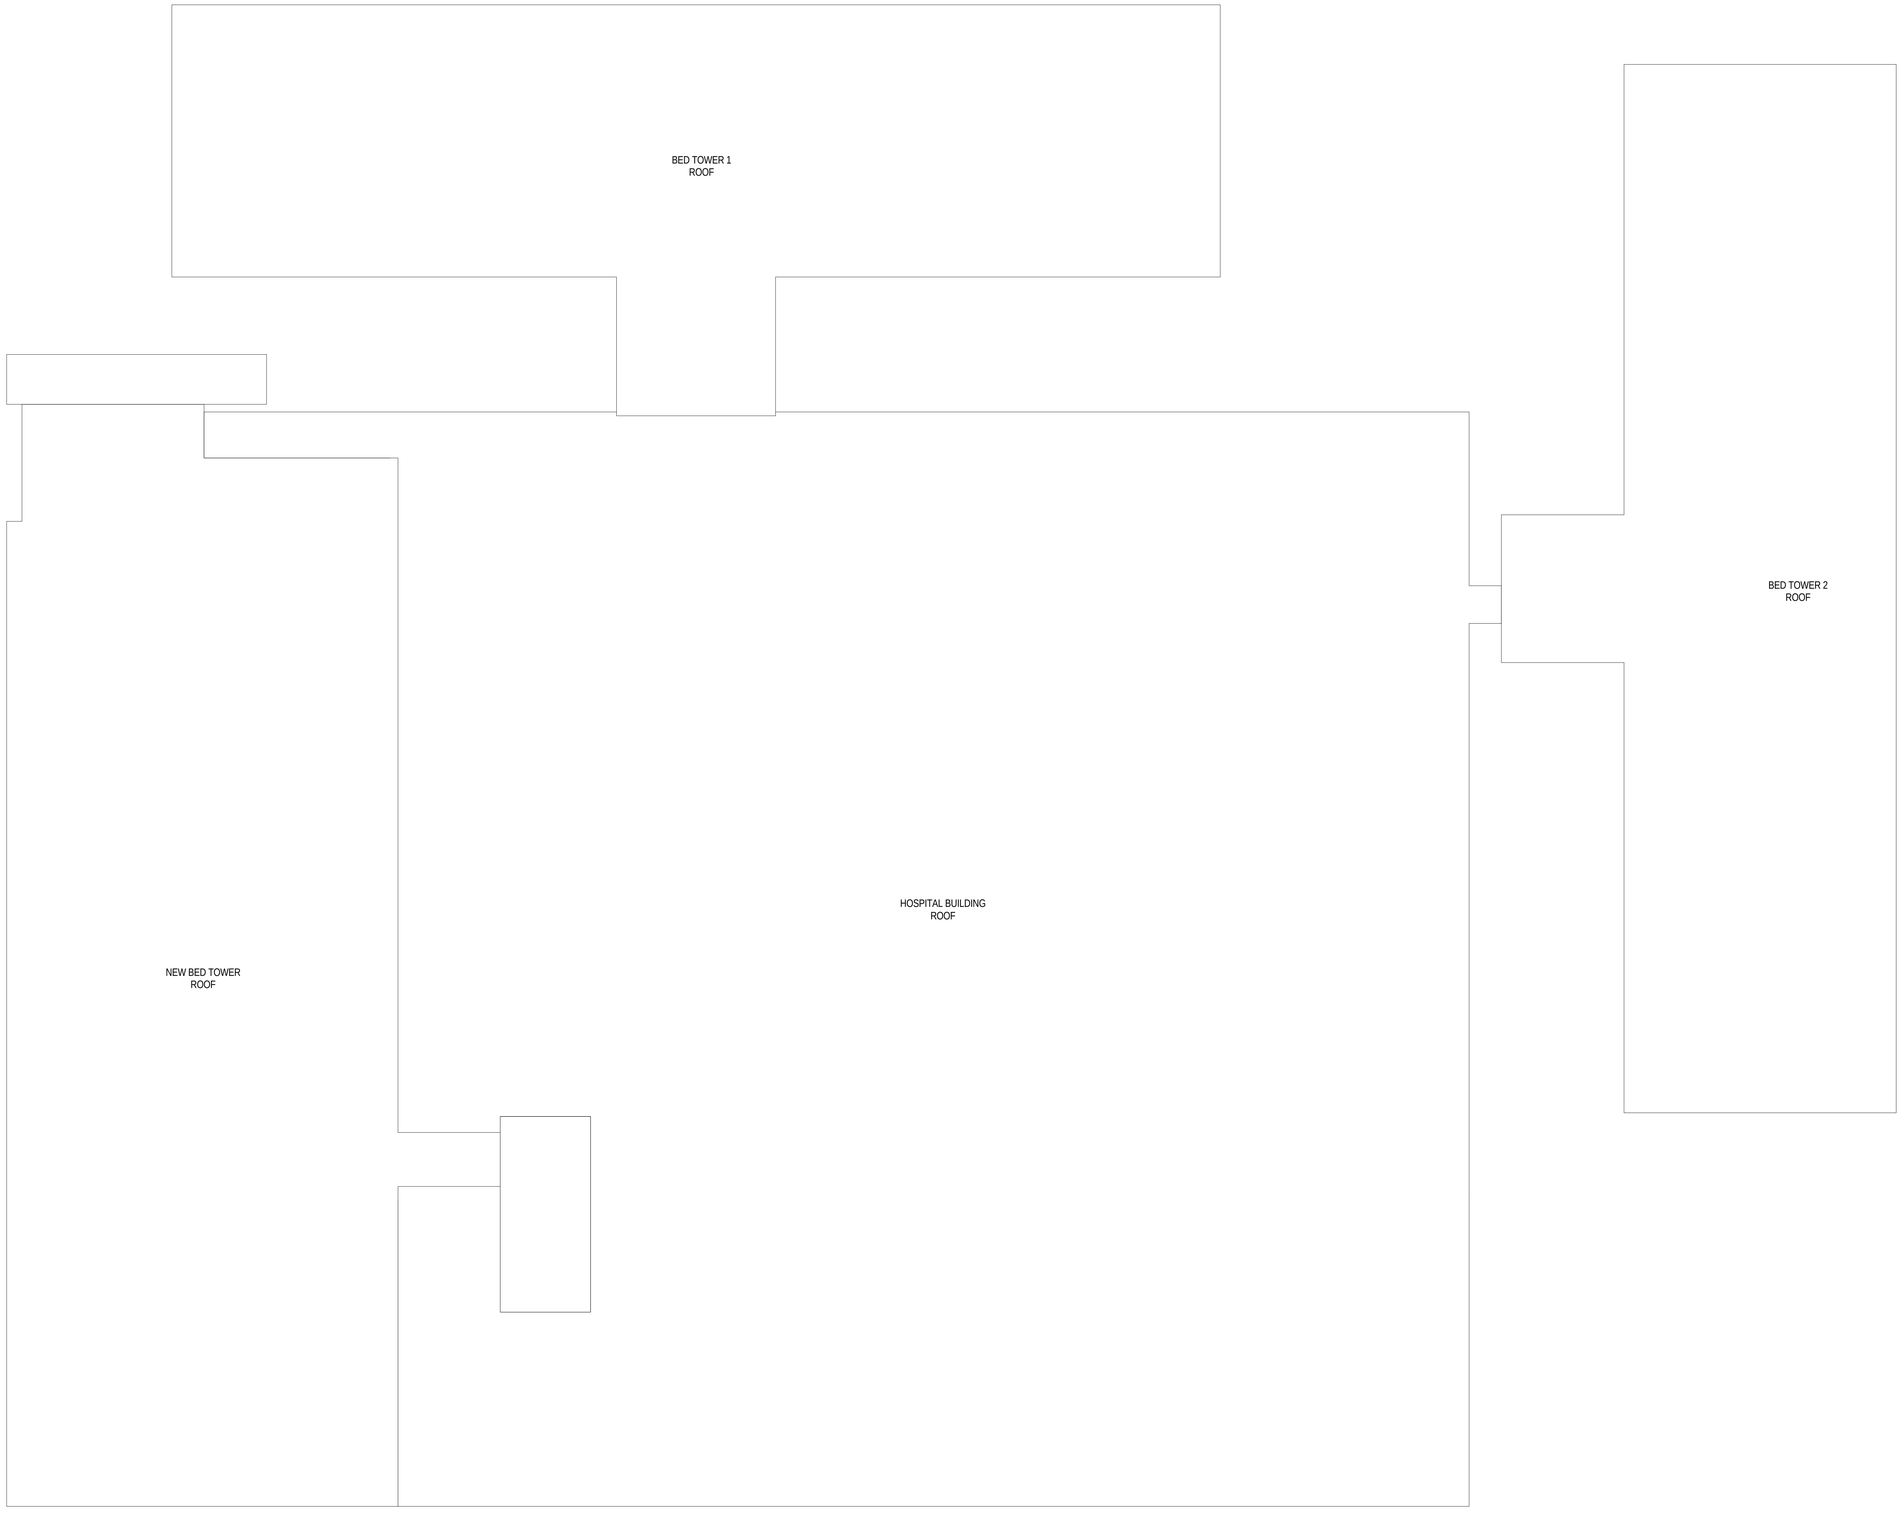

1 ROOF PLAN
1/16" = 1'-0"

PERKINS
+WILL

1250 24th St., NW
Suite 800
Washington, DC 20037
t 202.737.1020
f 202.223.1570
www.perkinswill.com

MEDSTAR SOUTHERN MARYLAND HOSPITAL CENTER

7503 Surratts Road
Clinton MD, 20735

Revisions

NO	ISSUE	DATE
1	CON APPLICATION	10/04/13

Sheet Information

Date	10/04/2013
Job Number	860423.000
Drawn	
Checked	
Approved	

Title

PROPOSED ROOF PLAN

Sheet

A05-05

Copyright © 2013 Perkins+Will

10/3/2013 9:21:29 AM
c:\temp\MSMHC_daviesl.rvt