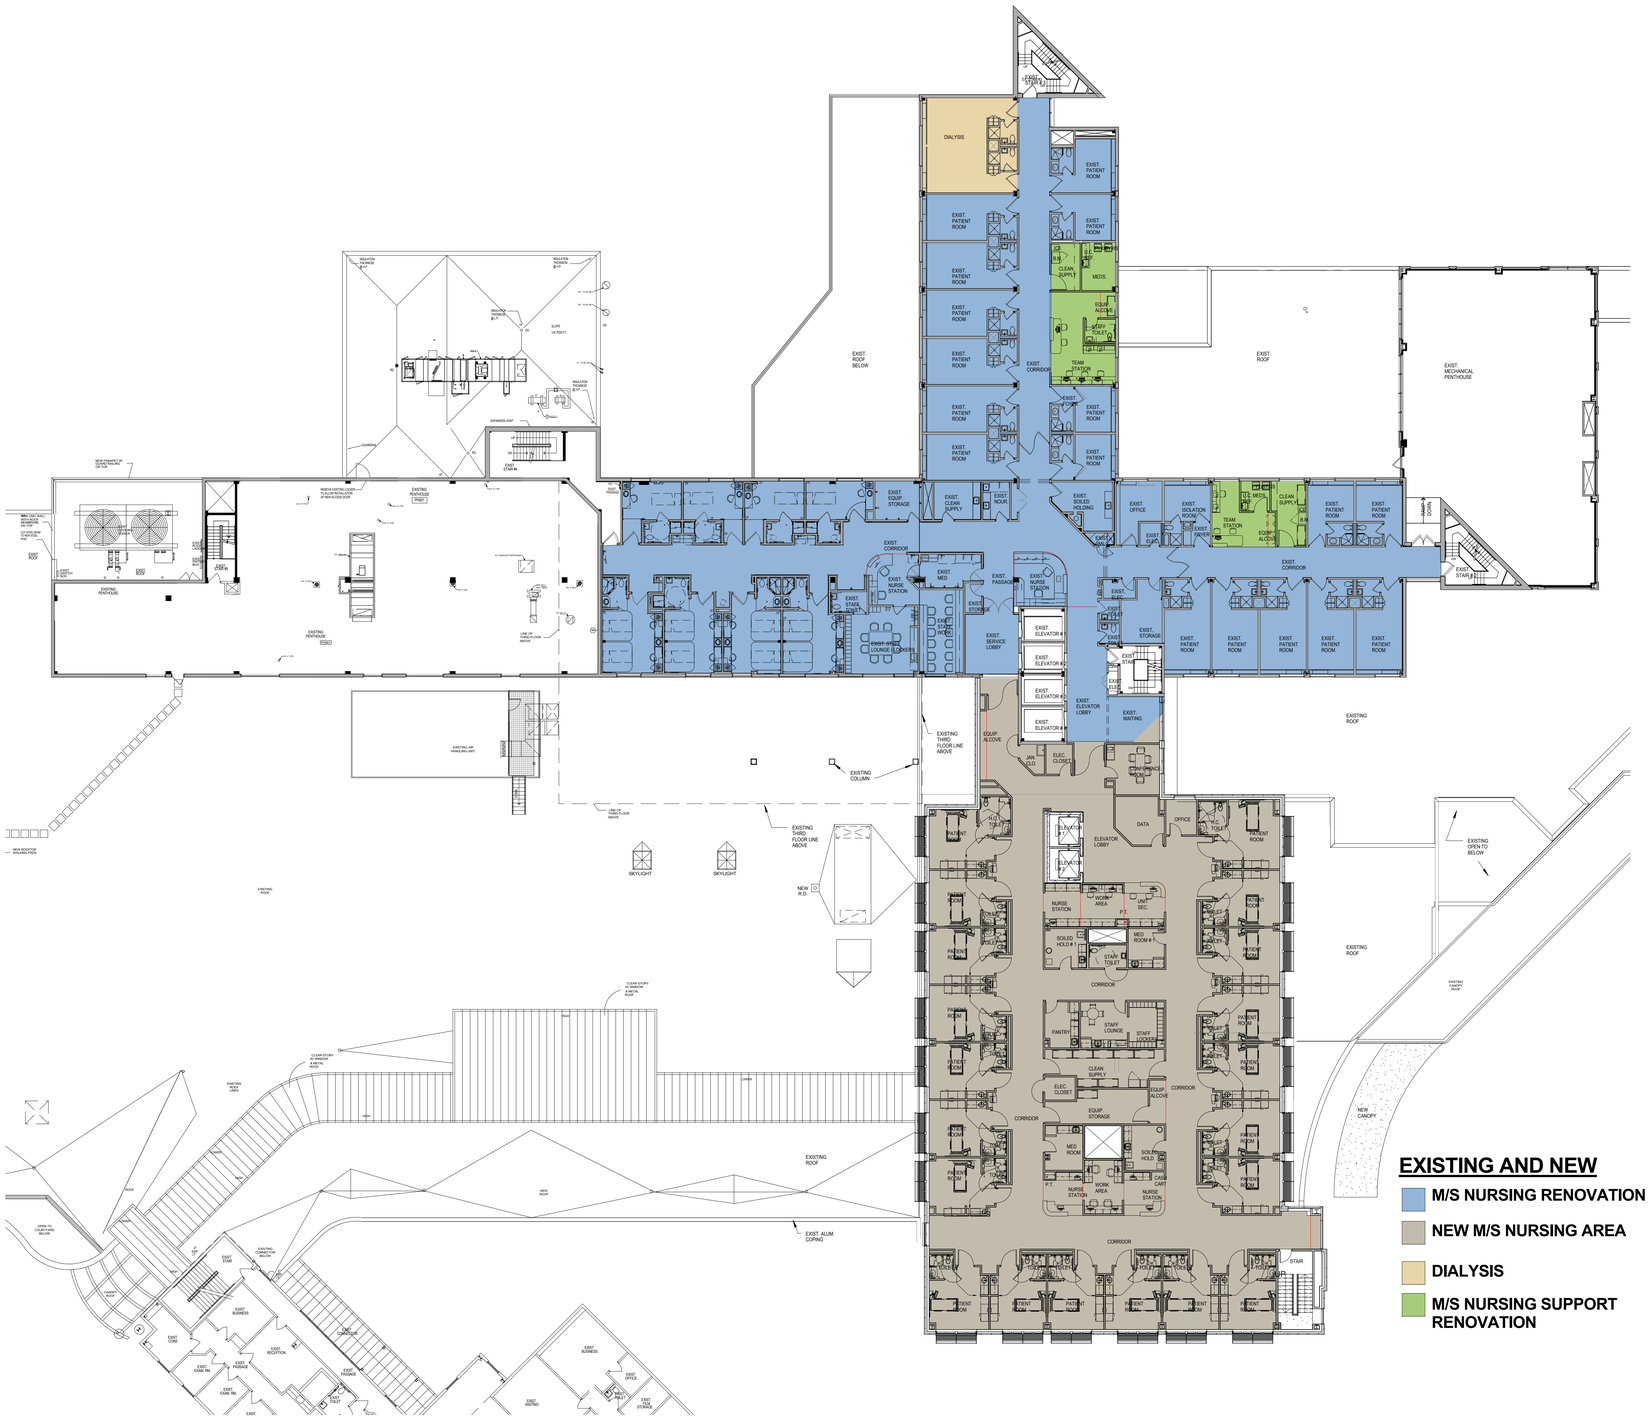

Revisions	Date	No.

CALVERT MEMORIAL HOSPITAL

100 HOSPITAL ROAD
PRINCE FREDERICK, MARYLAND

PATIENT TOWER ADDITION AND RENOVATIONS

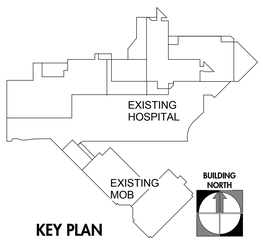

KEY PLAN

I certify that these documents were prepared or approved by me, and that I am a duly licensed architect under the laws of the State of Maryland,

License Number:

Expiration Date:

WILMOT SANZ
ARCHITECTURE
PLANNING
18310 Montgomery Village Avenue
Gaithersburg, Maryland 20879
301-590-2900 (Fax) 301-590-8150

NEW SECOND FLOOR PLAN - DEPT.

Project Number	9411.72
Scale	1/16" = 1'-0"
Date	October 5, 2015
Print Date/Stamp	9/28/2015 9:17:32 AM

Drawing No.: A1-2E
SCHEMATIC DESIGN

9/28/2015 9:17:32 AM C:\revit\2015\Calvert County - New Tower_jv.rvt