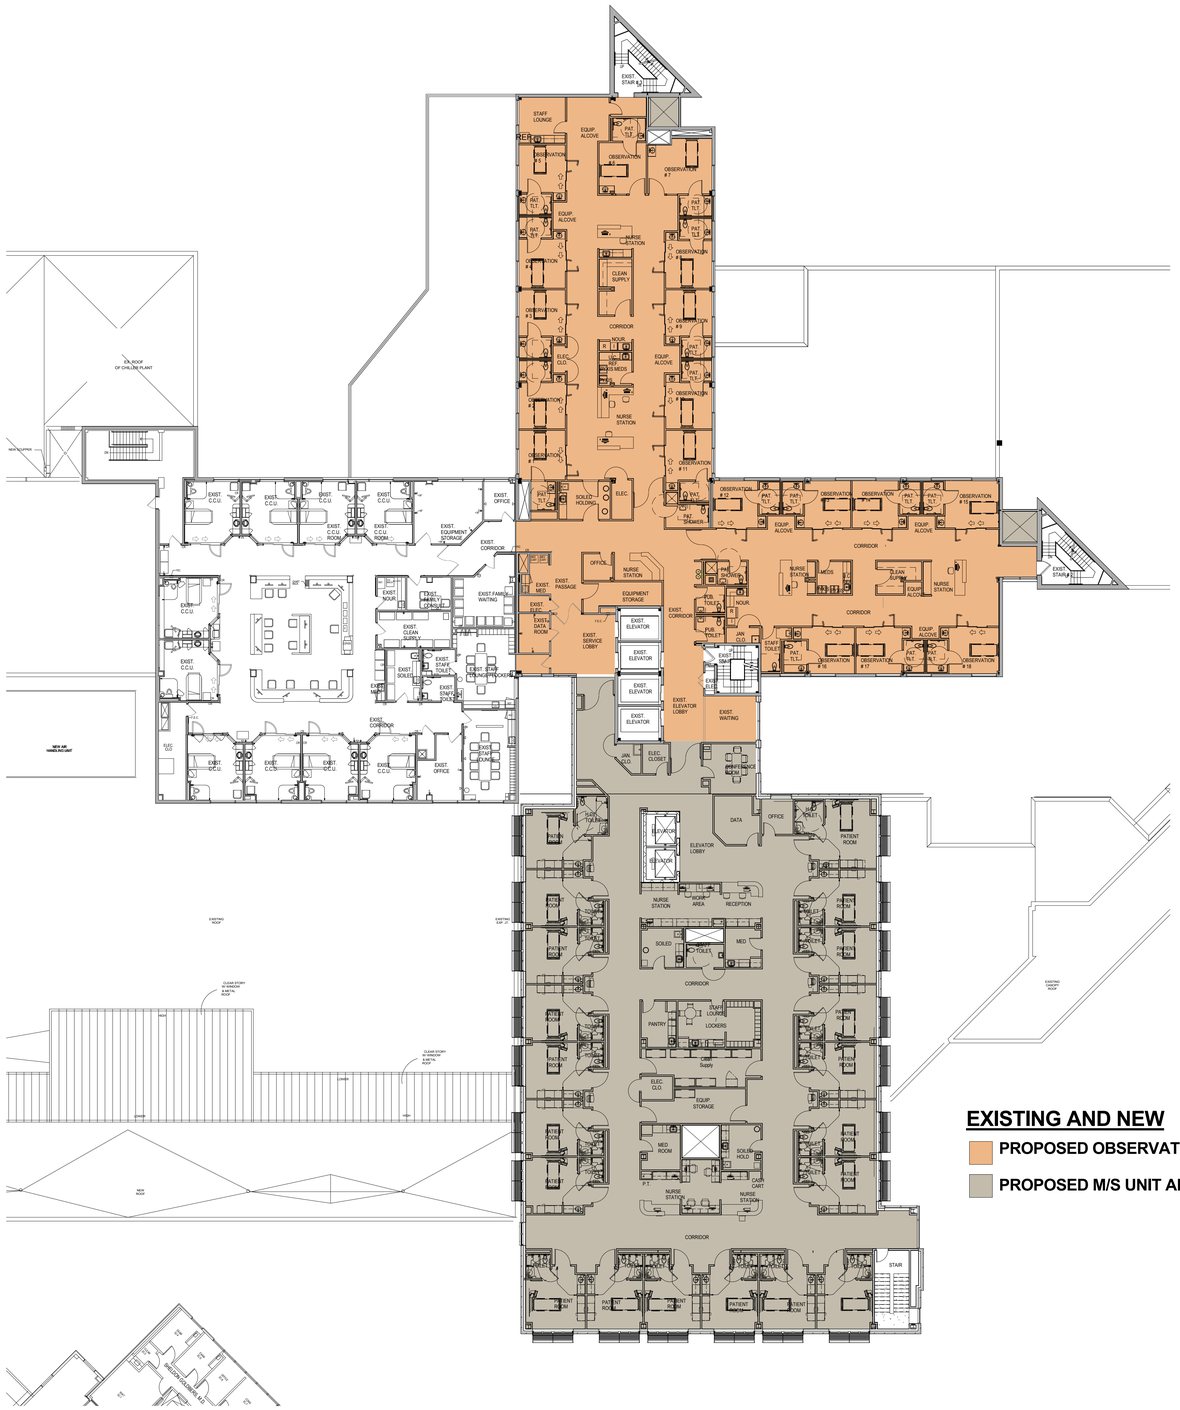
EXIST. STAIR
STAFF LOUNGE
EQUIP. ALCOVE
OBSERVATION # 1
OBSERVATION # 2
OBSERVATION # 3
OBSERVATION # 4
OBSERVATION # 5
OBSERVATION # 6
OBSERVATION # 7
OBSERVATION # 8
OBSERVATION # 9
OBSERVATION # 10
OBSERVATION # 11
OBSERVATION # 12
OBSERVATION # 13
OBSERVATION # 14
OBSERVATION # 15
OBSERVATION # 16
OBSERVATION # 17
OBSERVATION # 18
PAT. TLT.
NURSE STATION
CLEAN SUPPLY
CORRIDOR
SOILED HOLDING
ELEC. CLO.
EQUIP. STORAGE
MEDS
CLEAN SUPPLY
PAT. SHOWER
EXIST. OFFICE
EXIST. C.C.U.
EXIST. C.C.U. ROOM
EXIST. EQUIPMENT STORAGE
EXIST. CORRIDOR
EXIST. NOUR
EXIST. MEDS
EXIST. PASSAGE
EXIST. DATA & ROOM
EXIST. SERVICE LOBBY
EXIST. ELEVATOR
EXIST. ELEVATOR LOBBY
EXIST. WAITING
EXIST. FAMILY WAITING
EXIST. FAMILY CONSULT
EXIST. CLEAN SUPPLY
EXIST. SOILED
EXIST. STAFF TOILET
EXIST. STAFF LOUNGE/ROOM
EXIST. CORRIDOR
EXIST. C.C.U.
EXIST. C.C.U. ROOM
EXIST. OFFICE
EXIST. STAIR
OFFICE
NURSE STATION
EXIST. MEDS
EXIST. PASSAGE
EQUIPMENT STORAGE
EXIST. CORRIDOR
EXIST. ELEVATOR
EXIST. SERVICE LOBBY
EXIST. ELEVATOR LOBBY
EXIST. WAITING
JAN. CLO.
ELEC. CLOSET
EMERGENCY ROOM
PUB. TOILET
NOUR
EXIST. TOILET
EXIST. SOILED
EXIST. STAFF TOILET
EXIST. STAFF LOUNGE/ROOM
EXIST. CORRIDOR
EXIST. C.C.U.
EXIST. OFFICE
ELEC. CLO.
EXIST. STAIR
EXIST. WAITING
EXIST. ELEVATOR LOBBY
EXIST. ELEVATOR
EXIST. SERVICE LOBBY
EXIST. CORRIDOR
EXIST. MEDS
EXIST. PASSAGE
EXIST. DATA & ROOM
EXIST. FAMILY WAITING
EXIST. FAMILY CONSULT
EXIST. CLEAN SUPPLY
EXIST. SOILED
EXIST. STAFF TOILET
EXIST. STAFF LOUNGE/ROOM
EXIST. C.C.U.
EXIST. C.C.U. ROOM
EXIST. OFFICE
EXIST. CORRIDOR
EXIST. EQUIPMENT STORAGE
EXIST. C.C.U.
EXIST. C.C.U. ROOM
EXIST. C.C.U.
EXIST. C.C.U.
EXIST. C.C.U.